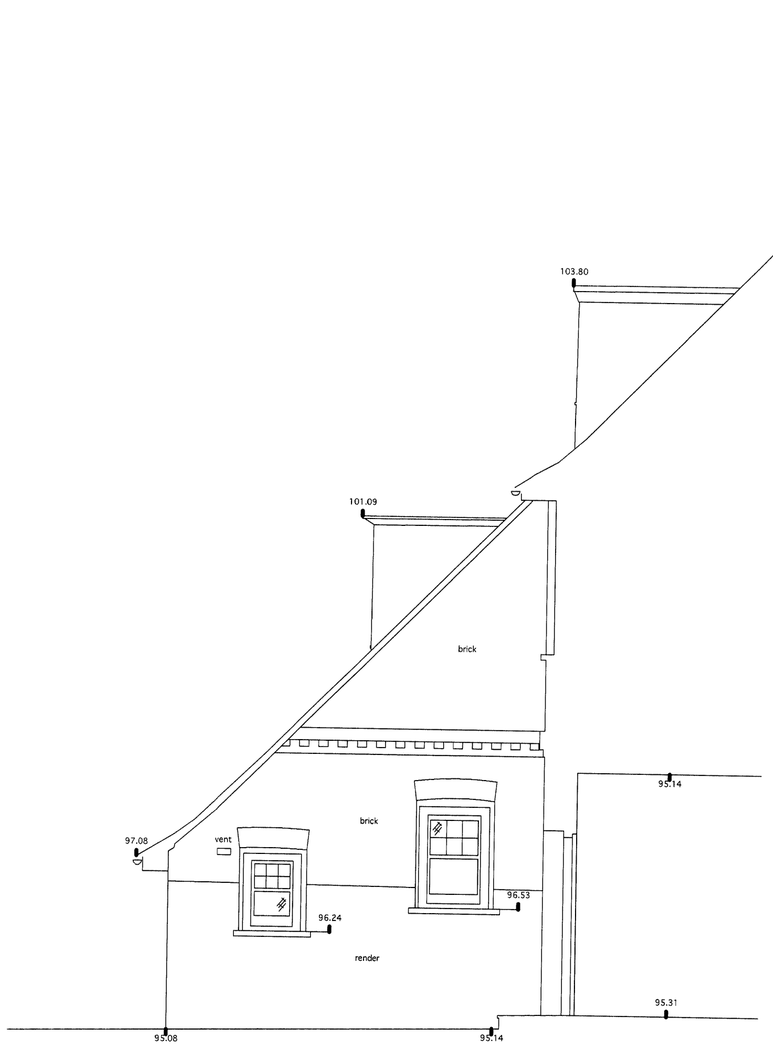

EXISTING SIDE ELEVATION

Existing uPVC doors

EXISTING REAR ELEVATION

DATUM 93.00m

5

Mary Cleary ARCHITECTS
ARCHITECTURE
22 BARLBY GARDENS LONDON W10 5LW tel. 0208 960 9923 mclearyarchitect@btinternet.com

Project title	8 FERNCROFT AVENUE, LONDON NW3				
Drawing title	EXISTING REAR & SIDE ELEVATIONS				
Drawing number	278/EX/02	Rev	Scale 1:50	Date	AUGUST 2013