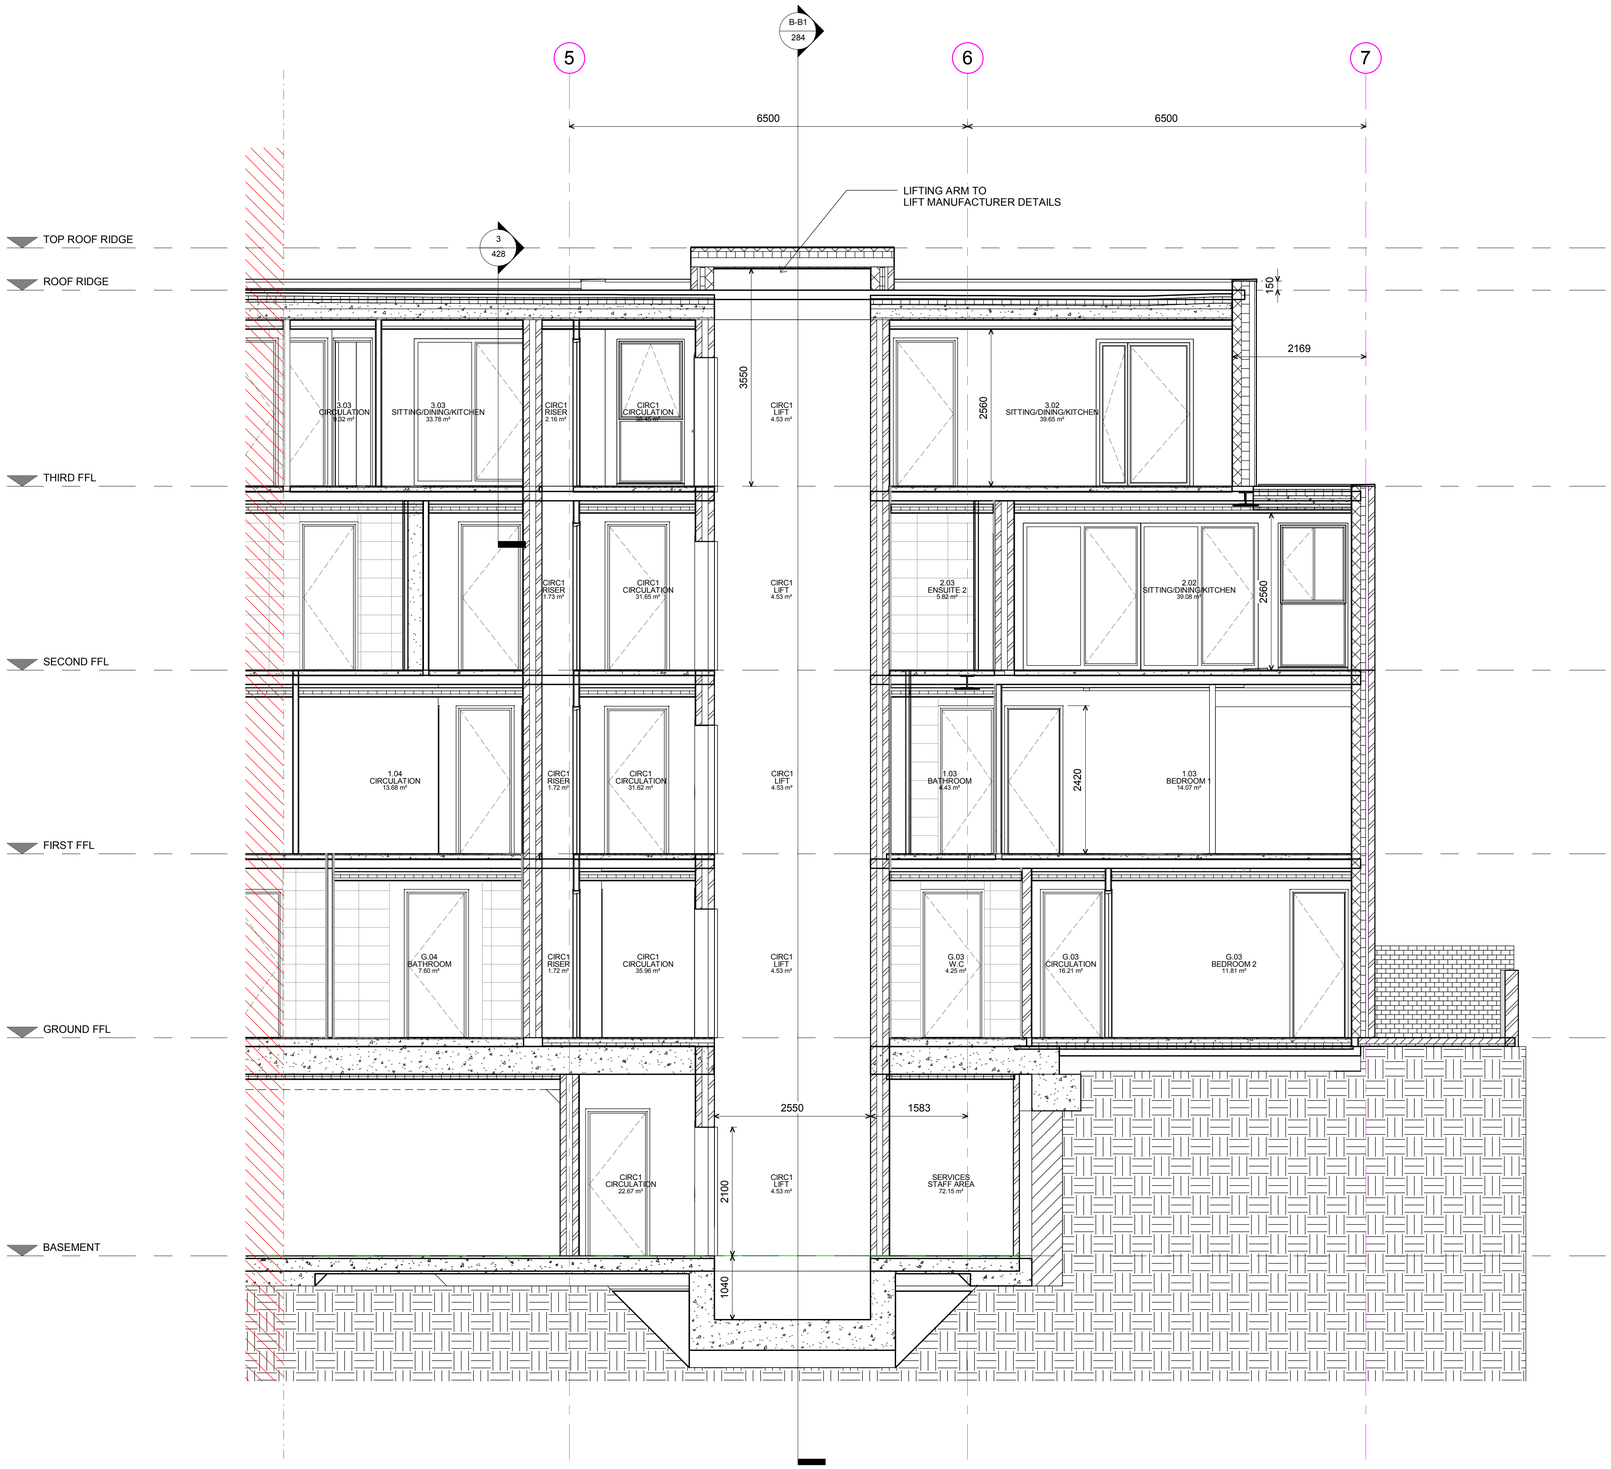

C-C2 SECTION C-C - Sheet 2

	REVISION DETAILS	DATE	DRW	CHK
A	FIRST ISSUE	02.10.13	DMA	ALL

KEY	RESIDUAL RISK	

KEY PLAN

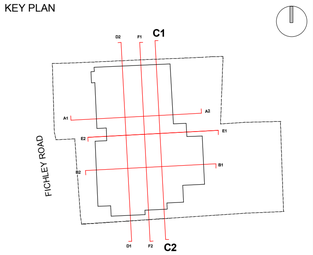

ORIGINATOR
davidmillerarchitects
WWW.DAVID-MILLER.CO.UK

DRAWING TITLE
SECTION C-C - Sheet 2

JOB TITLE	JOB NO	STATUS		
368 - 372 FINCHLEY ROAD	282	FOR INFORMATION		
	SCALE 1 : 50 @A1	DATE 01/10/13	CHECKED AD	APPROVED DMA

PROJECT	ORIGIN	ZONE	LEVEL	TYPE	ROLE	SEQ NO	REV
FIN	DMA	ALL	SL	ELV	A3	287	A

0 1 2 3 4 5 6 7 8 9 10

Copyright - David Miller Limited