	REVISION DETAILS	DATE	DRW	CHK
A	FIRST ISSUE	02.10.13	DMA	ALL

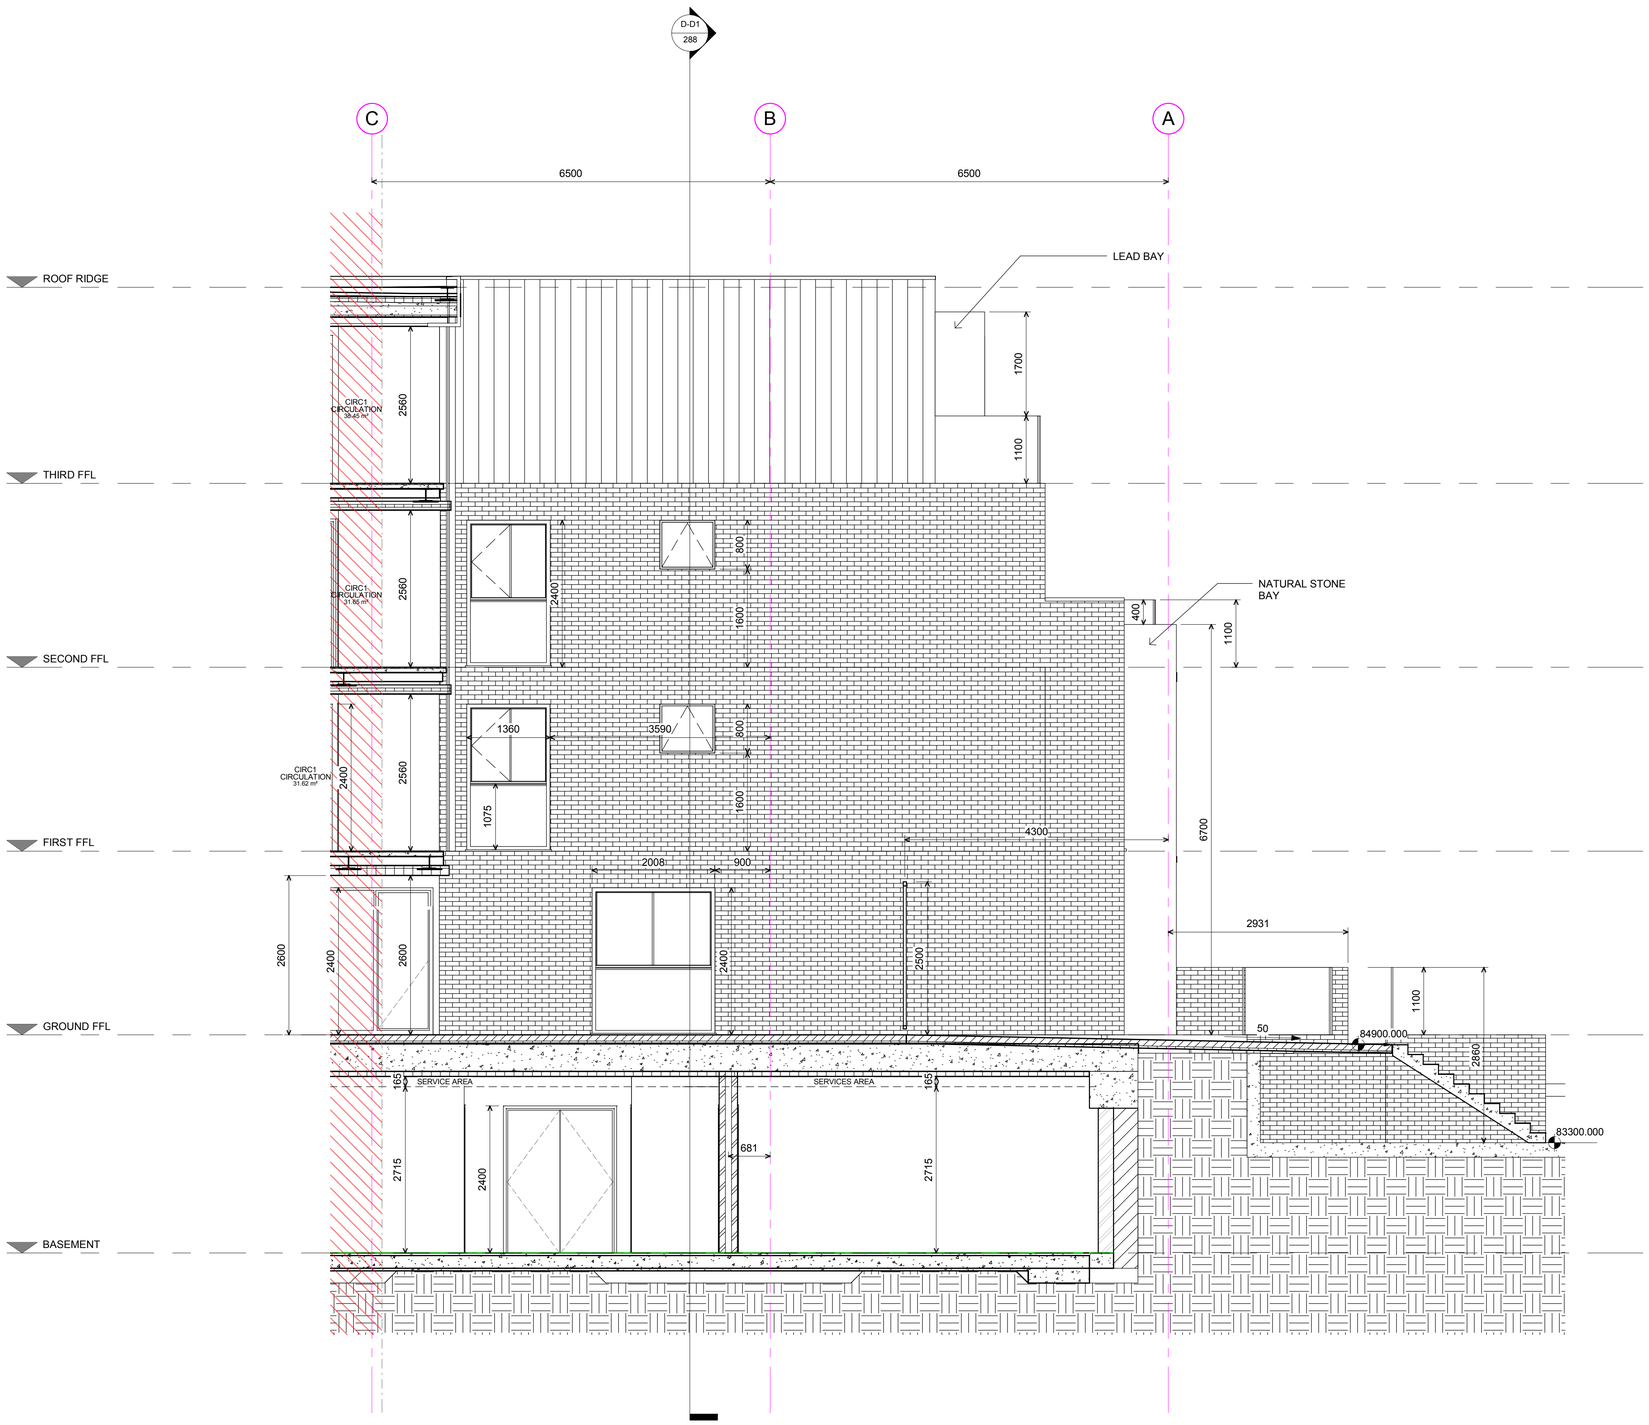

E-E2 SECTION E-E - Sheet 2

KEY	RESIDUAL RISK	

KEY PLAN

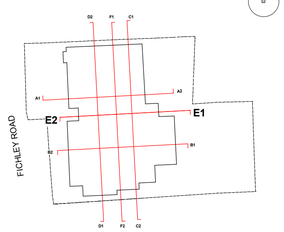

ORIGINATOR	DRAWING TITLE				
davidmillerarchitects WWW.DAVID-MILLER.CO.UK	SECTION E-E - Sheet 2				
JOB TITLE	JOB NO	STATUS			
368 - 372 FINCHLEY ROAD	282	FOR INFORMATION			
	SCALE	DATE	CHECKED	APPROVED	
	1 : 50 @A1	01/10/13	AD	DMA	

PROJECT	ORIGIN	ZONE	LEVEL	TYPE	ROLE	SEQ NO	REV
FIN	DMA	ALL	SL	ELV	A3	291	A

0 1 2 3 4 5 6 7 8 9 10

Copyright - David Miller Limited