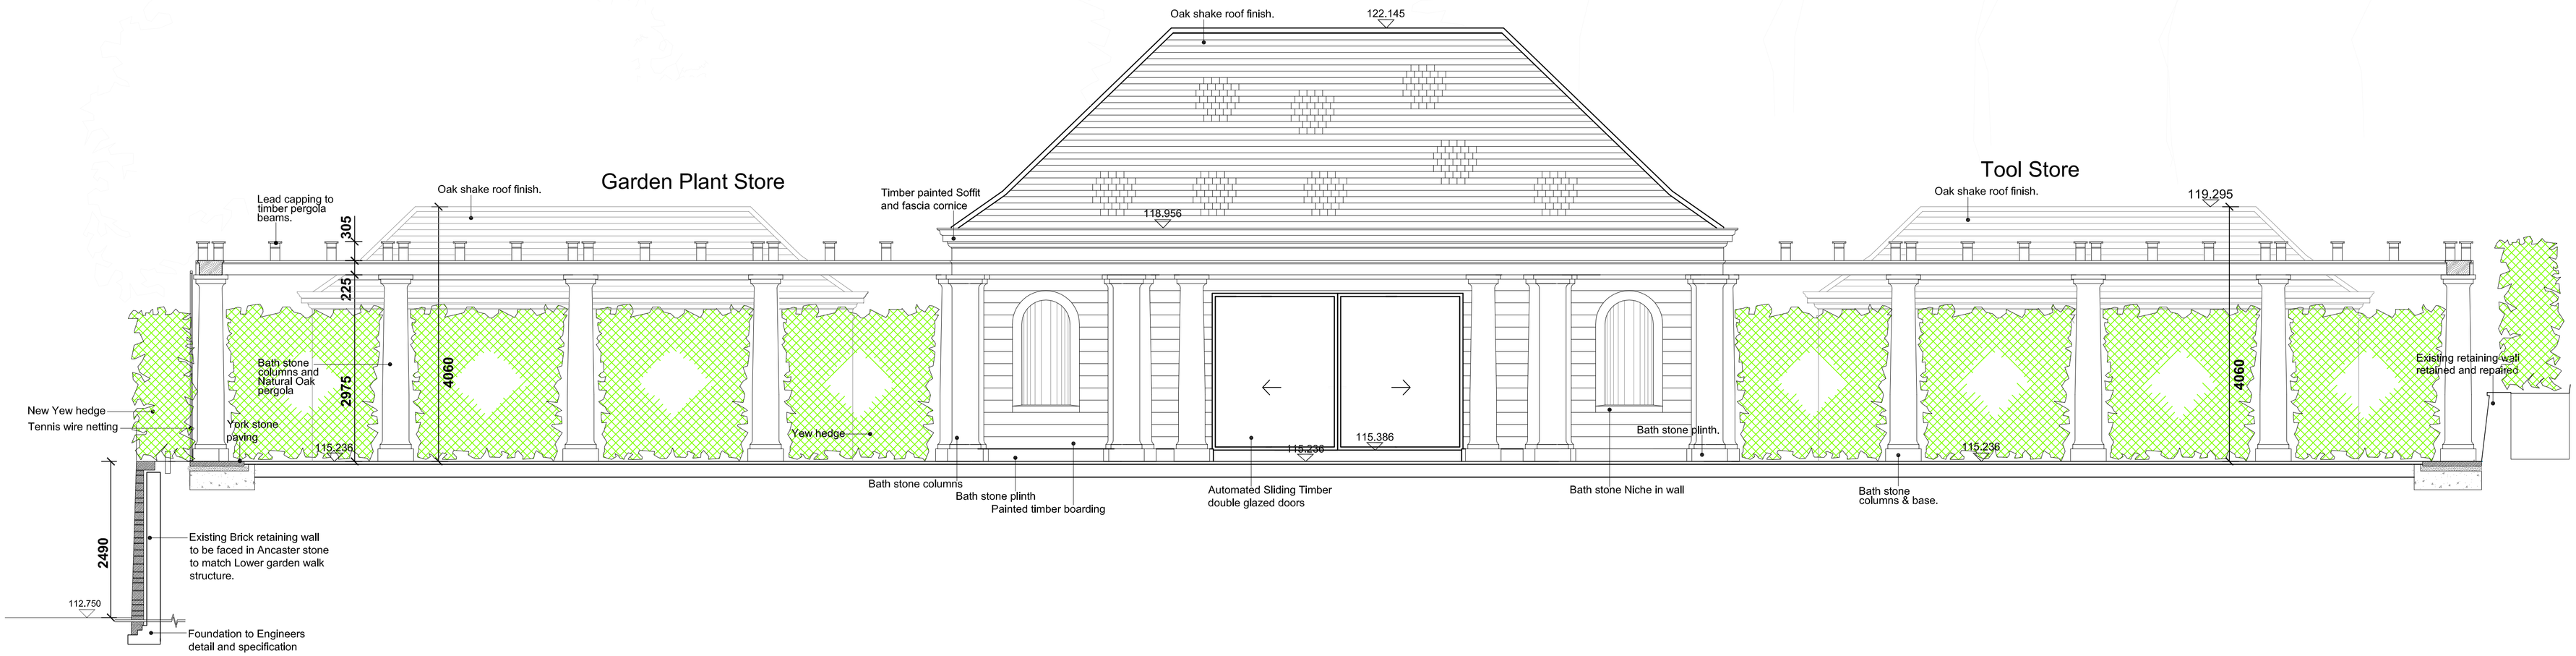

EXISTING SOUTHERN SECTIONAL ELEVATION

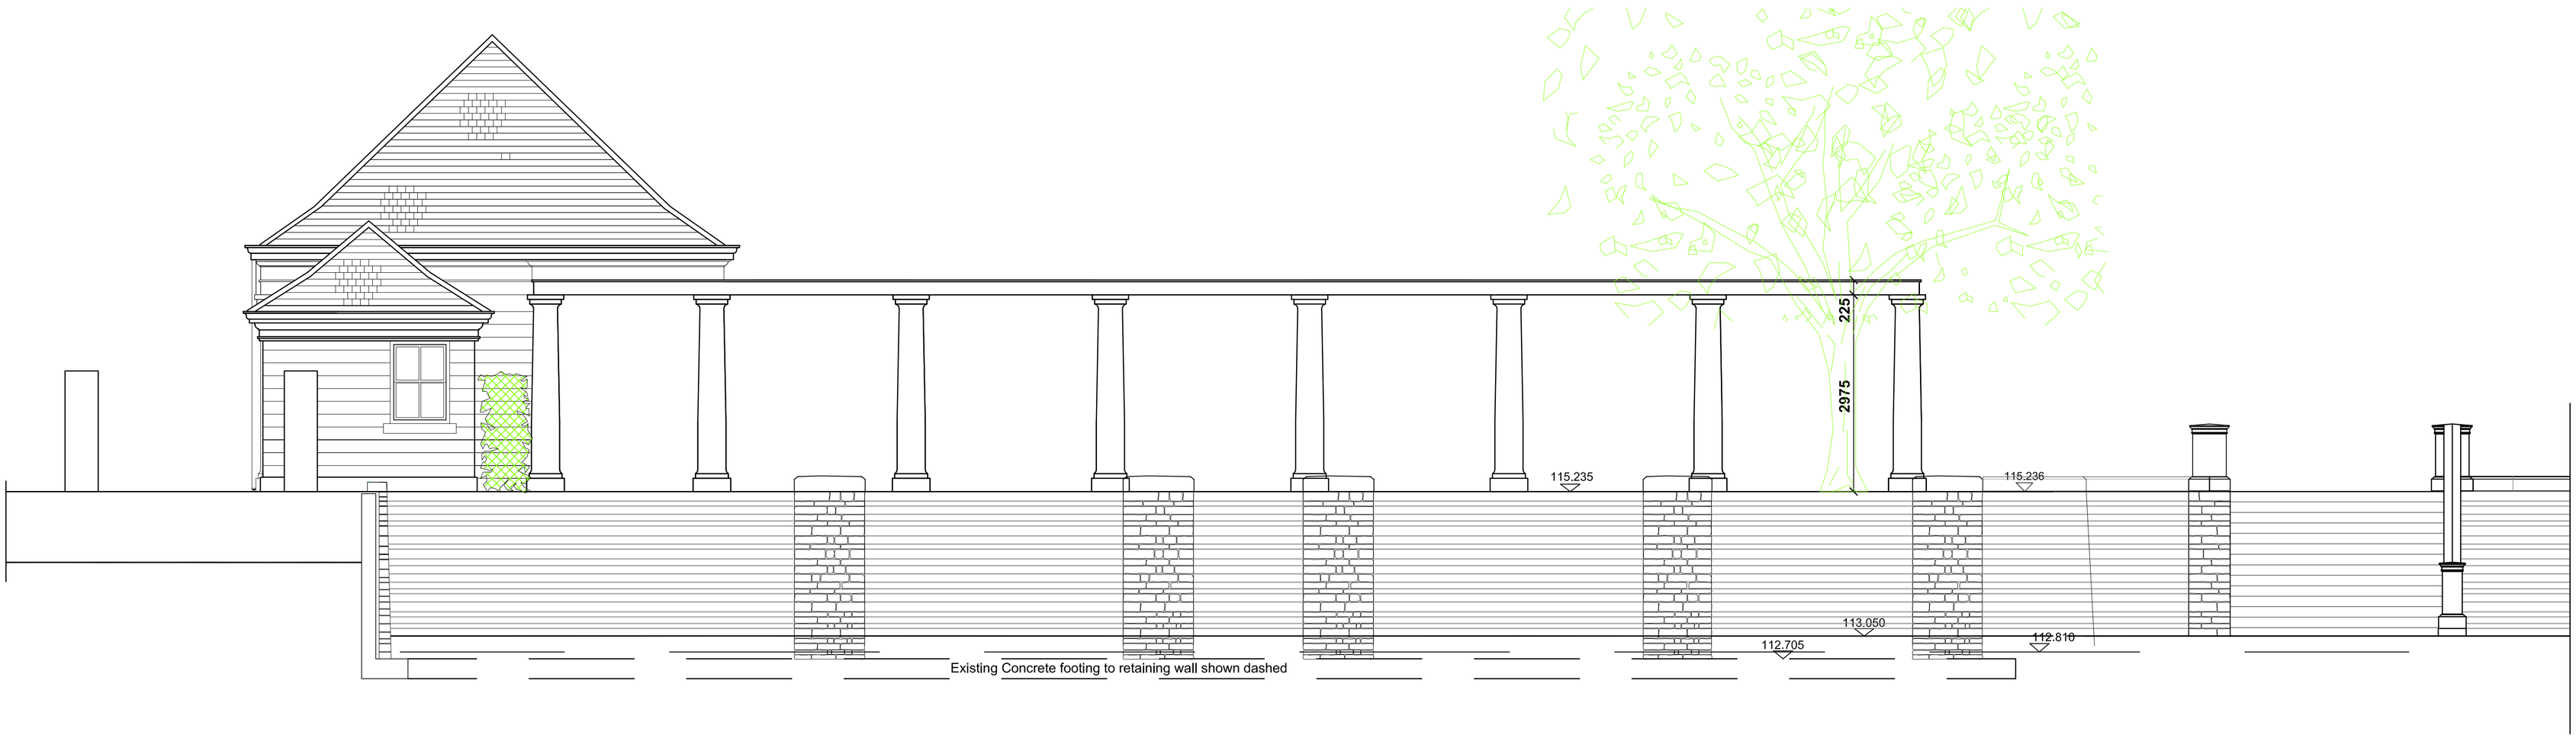

EXISTING WESTERN SECTIONAL ELEVATION

GENERAL NOTES:

Key:

Rev.	Description	Date	By
B	Drawing No updated	06/08/13	JJ
A	Planning Issue Update	19/02/13	JJ
-	Planning Issue	05/02/13	JJ

Client
Witanhurst Construction Management Ltd

scott&twine
ARCHITECTS & INTERIOR DESIGNERS
Lamb House, Church Street, Chiswick, London W4 2PD
T +44 (0) 20 7873 2272
www.scott-twine.co.uk

Issue
Planning
Preliminary / Planning / LBC / Tender / Construction / As Built

Project
41 HIGHGATE WEST HILL
LONDON, N6

Title
EXISTING SOUTHERN & WESTERN SECTIONAL ELEVATIONS

Date	Scale
JAN. 2013	1:50 @ A1, 1:100@A3
Drawn By	Checked By
PSH	ST

Drawing Number: 2228-01/00/03
Revision: B

© Scott & Twine LLP 2013