FOR PLANNING APPLICATION PURPOSES ONLY

This drawing has been produced for Durley Investment Corp. . . for the project/site named as Erskine Road. . . . . and is submitted as part of a planning application relating to this site name only and is not intended for use by any other person or organisation or for any other purpose.

© PKS Architects LLP

March 2013

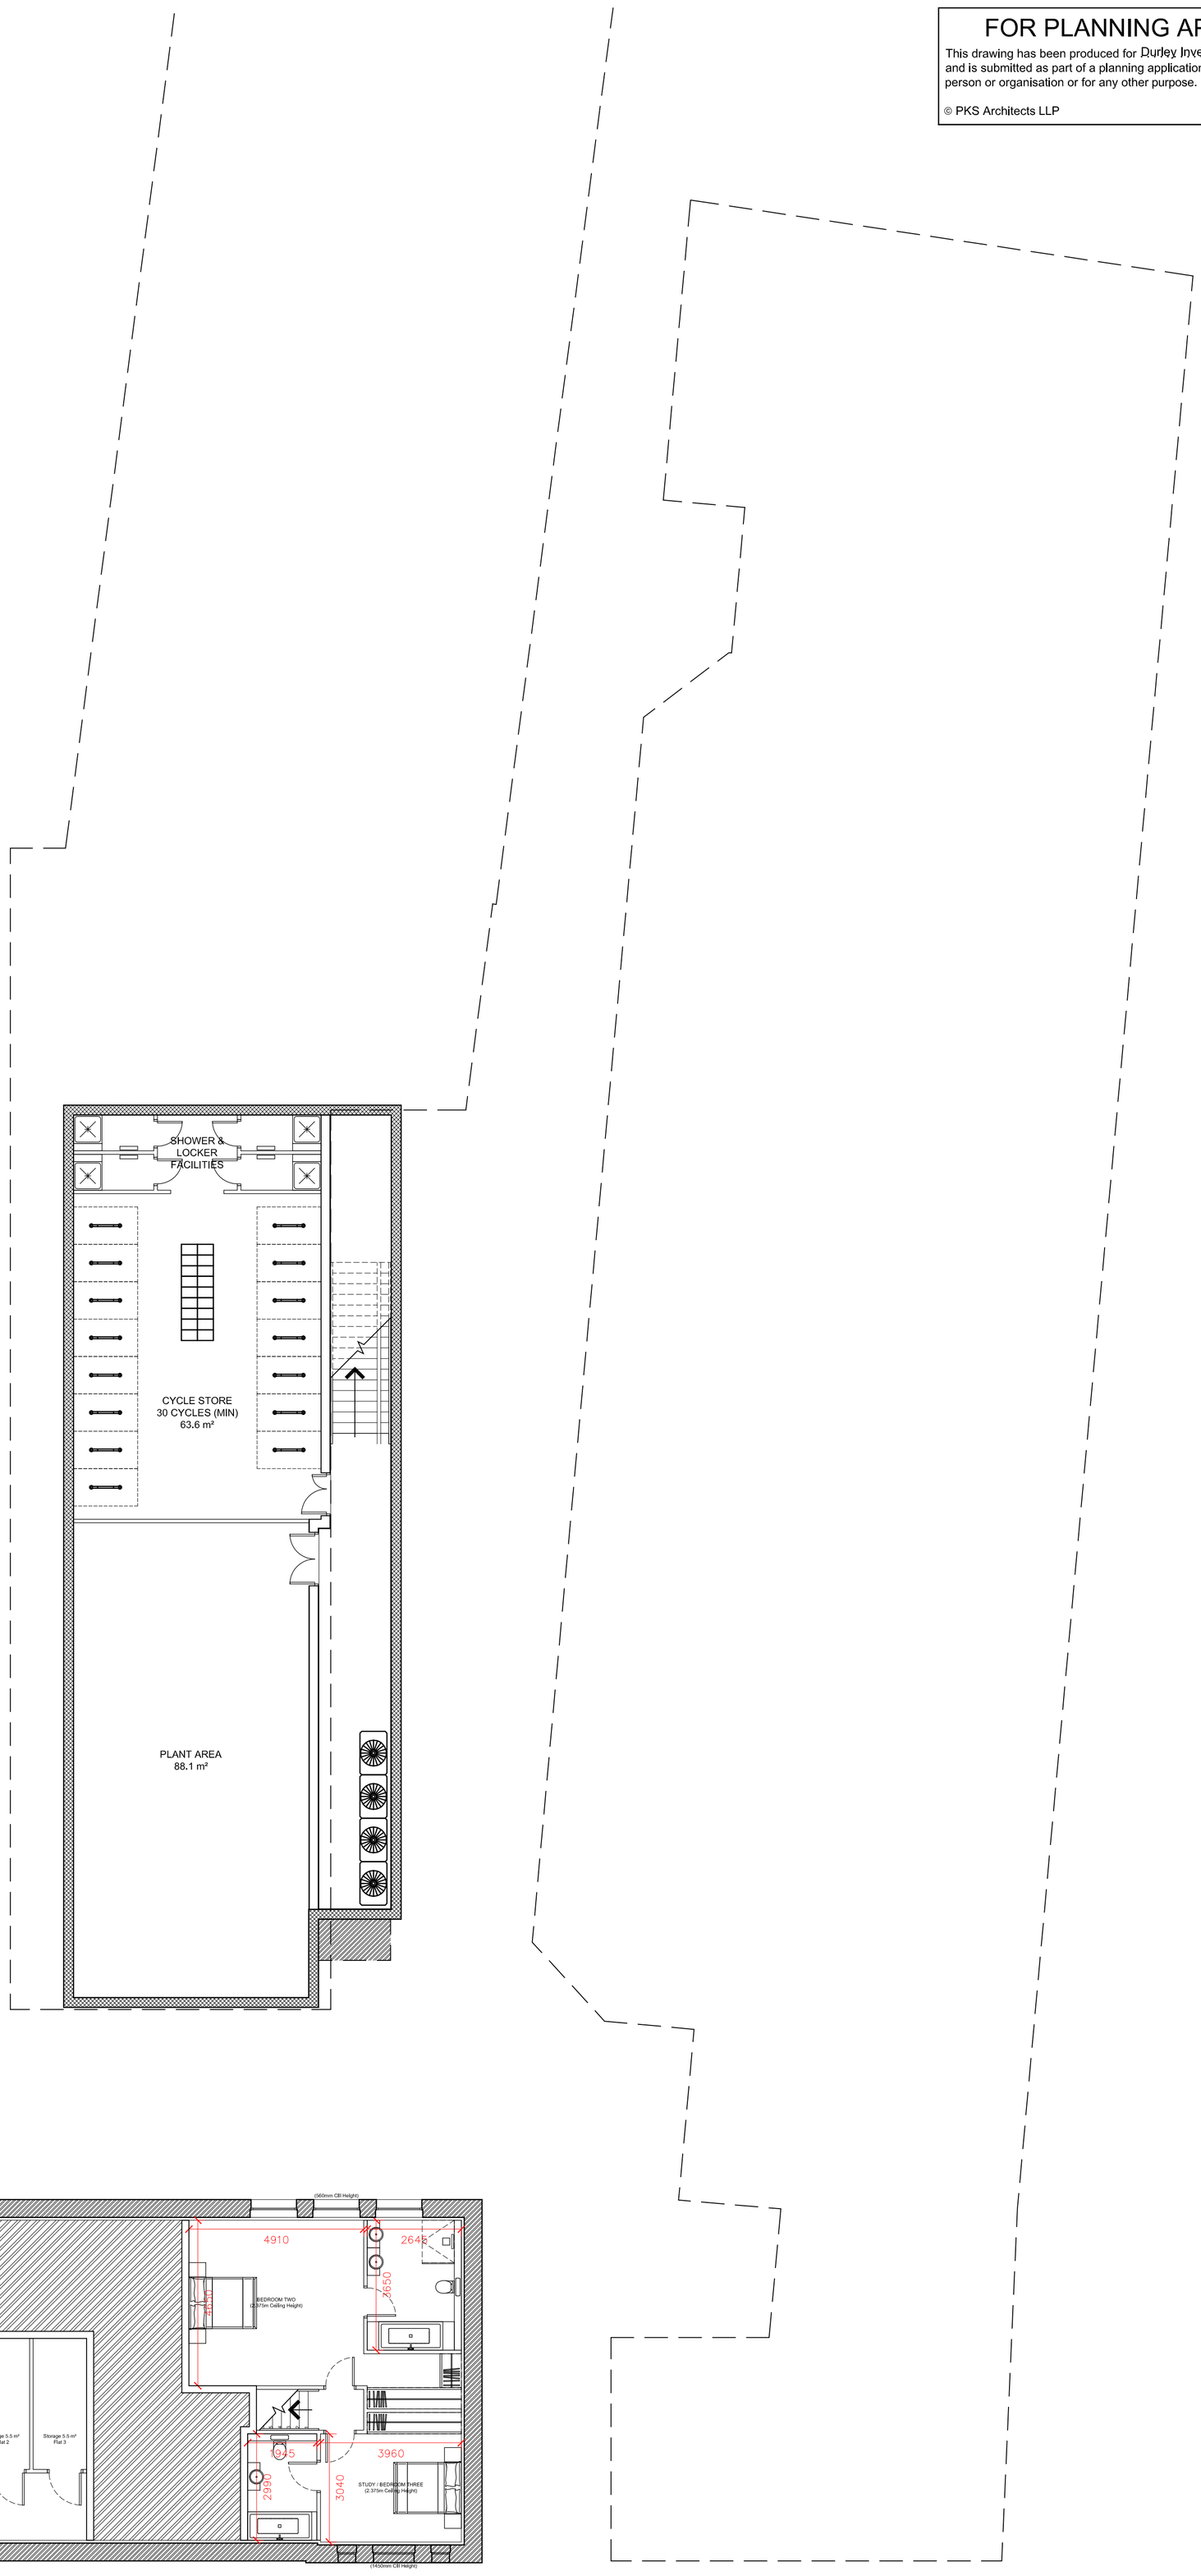

status

PLANNING

DO NOT SCALE FROM THIS DRAWING : Verify all dimensions on site

P K S architects

project	6 Erskine Road		
title	Proposed Basement Plan		
scale 1:125 @ A1	author GLJ	dwg no. 010-B1	rev. A
date 15.01.13	job no. 835		

© PKS Architects LLP 10 Deane House Studios, Greenwood Place, London, NW5 1LB t. 020 7424 4800 f. 020 7424 4801 e. pks@pksarchitects.com

PKS_A1P © PKS Architects LLP 2005