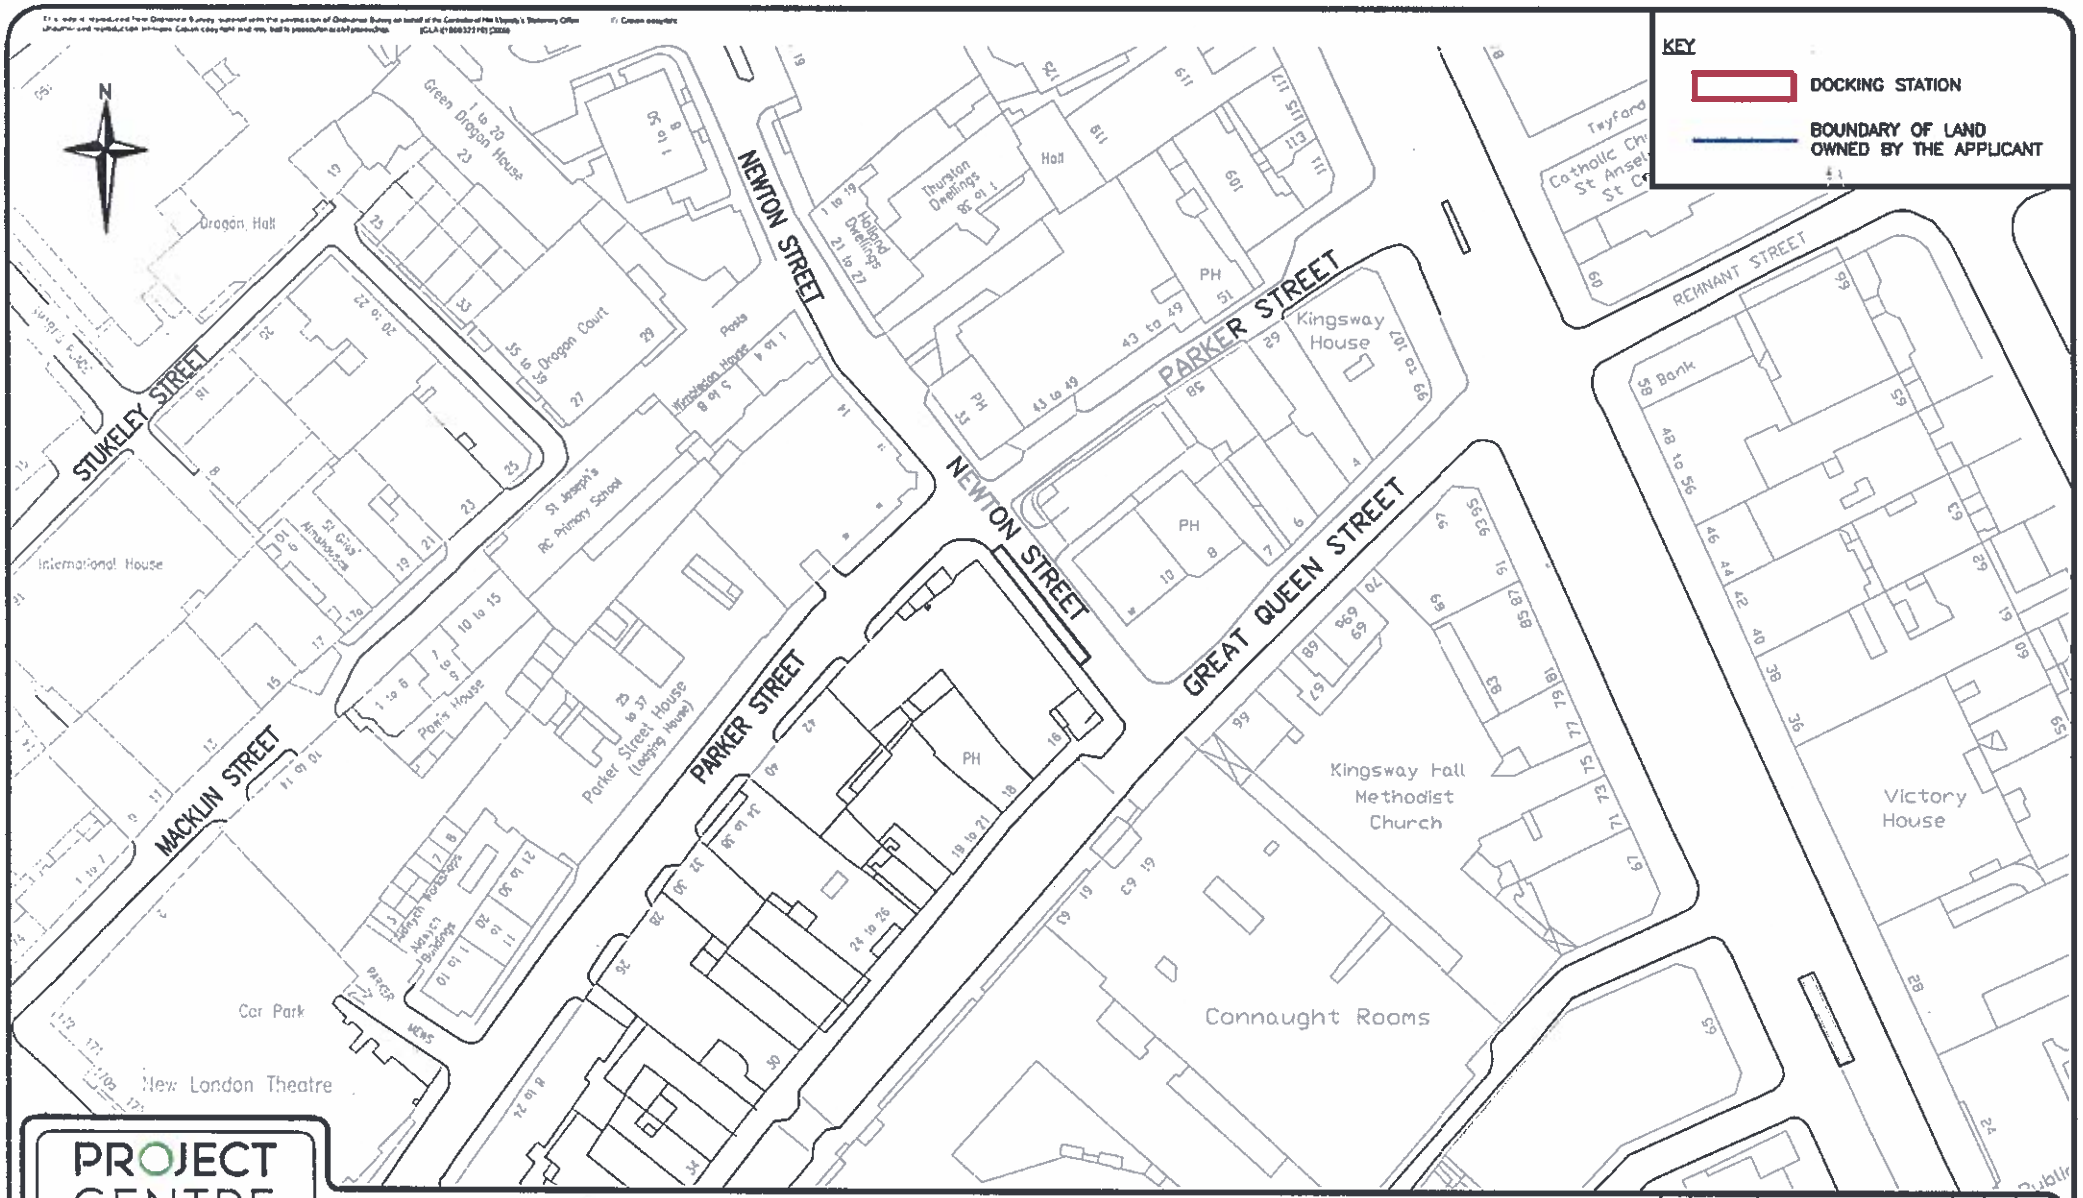

PROJECT CENTRE
Working with
serco
to deliver the Barclays Cycle Hire

Sutton Court, 14b St. Cross Street,
London. EC1N 8XA
Tel: +44 (0)20-7421-8222
Fax: +44 (0)20-7421-8199
Email: info@projectcentre.co.uk

Client: STREETS

Project: BARCLAYS CYCLE HIRE

Drawing Title: LOCATION PLAN
NEWTON STREET
PROPOSED DOCKING STATION

Borough: CAMDEN
Site No: CA138

Drawing Status: FOR APPROVAL

Drawn: DK
Designed: DK
Date: 30/03/11
Scale: 1:1250
Size: A4
Drawing No: 02-610290-L
Rev: A

Rev	Date	Description	Drn	Chk	App
A	24/06/2011	FINAL SUBMISSION	MS	JS	EB
-	14/04/11	ORIGINAL ISSUE	DK	GH	EB

The drawing has been substantially prepared to meet the requirements of the relevant brief and may contain design and technical features which differ from permanent design standards.

CAD REFERENCE: