THIS DRAWING IS PROTECTED BY COPYRIGHT AND MUST NOT BE COPIED OR REPRODUCED WITHOUT THE WRITTEN CONSENT OF CHRIS DYSON ARCHITECTS LIMITED. DIMENSIONS ARE TO BE SCALED FROM THIS DRAWING. ALL DIMENSIONS AND SITE CONDITIONS TO BE CHECKED ON SITE. NORTH POINTS SHOWN ARE INDICATIVE. ©

SITE SPECIFIC HAZARDS

IN ACCORDANCE WITH THE REQUIREMENTS OF THE CDM REGULATIONS 2007 THE FOLLOWING SITE SPECIFIC MATERIAL HAZARDS HAVE NOT BEEN DESIGNED OUT OF THIS PROJECT AND MUST BE TAKEN INTO CONSIDERATION PRIOR TO UNDERTAKING THE WORKS SHOWN ON THIS DRAWING:

REV	DATE	NOTES	INIT.
A	27.09.13	AC removed to within the vault	HW
00	10.05.13	FIRST ISSUE	HW

PROJECT
34 CHESTER TERRACE
REGENTS PARK

DRAWING TITLE
EXTERNAL AREAS
AS PROPOSED

STATUS PLANNING

DATE	DRAWN	CHECK	SCALE @ A3 - 1:40 @ A1 - 1:20
20.07.2011	HW	XX	1:50

PROJECT NUMBER	UNIT / BLOCK	CL/ SFB CODE	TYPE & NUMBER	REVISION LETTER
DRAWING NO. 0170		-	1316	A

CHRIS DYSON ARCHITECTS
11 PRINCELET STREET
SPITALFIELDS
LONDON E1 6QH
T: 020 7247 1816
F: 020 7377 6082
W: www.chrisdyson.co.uk

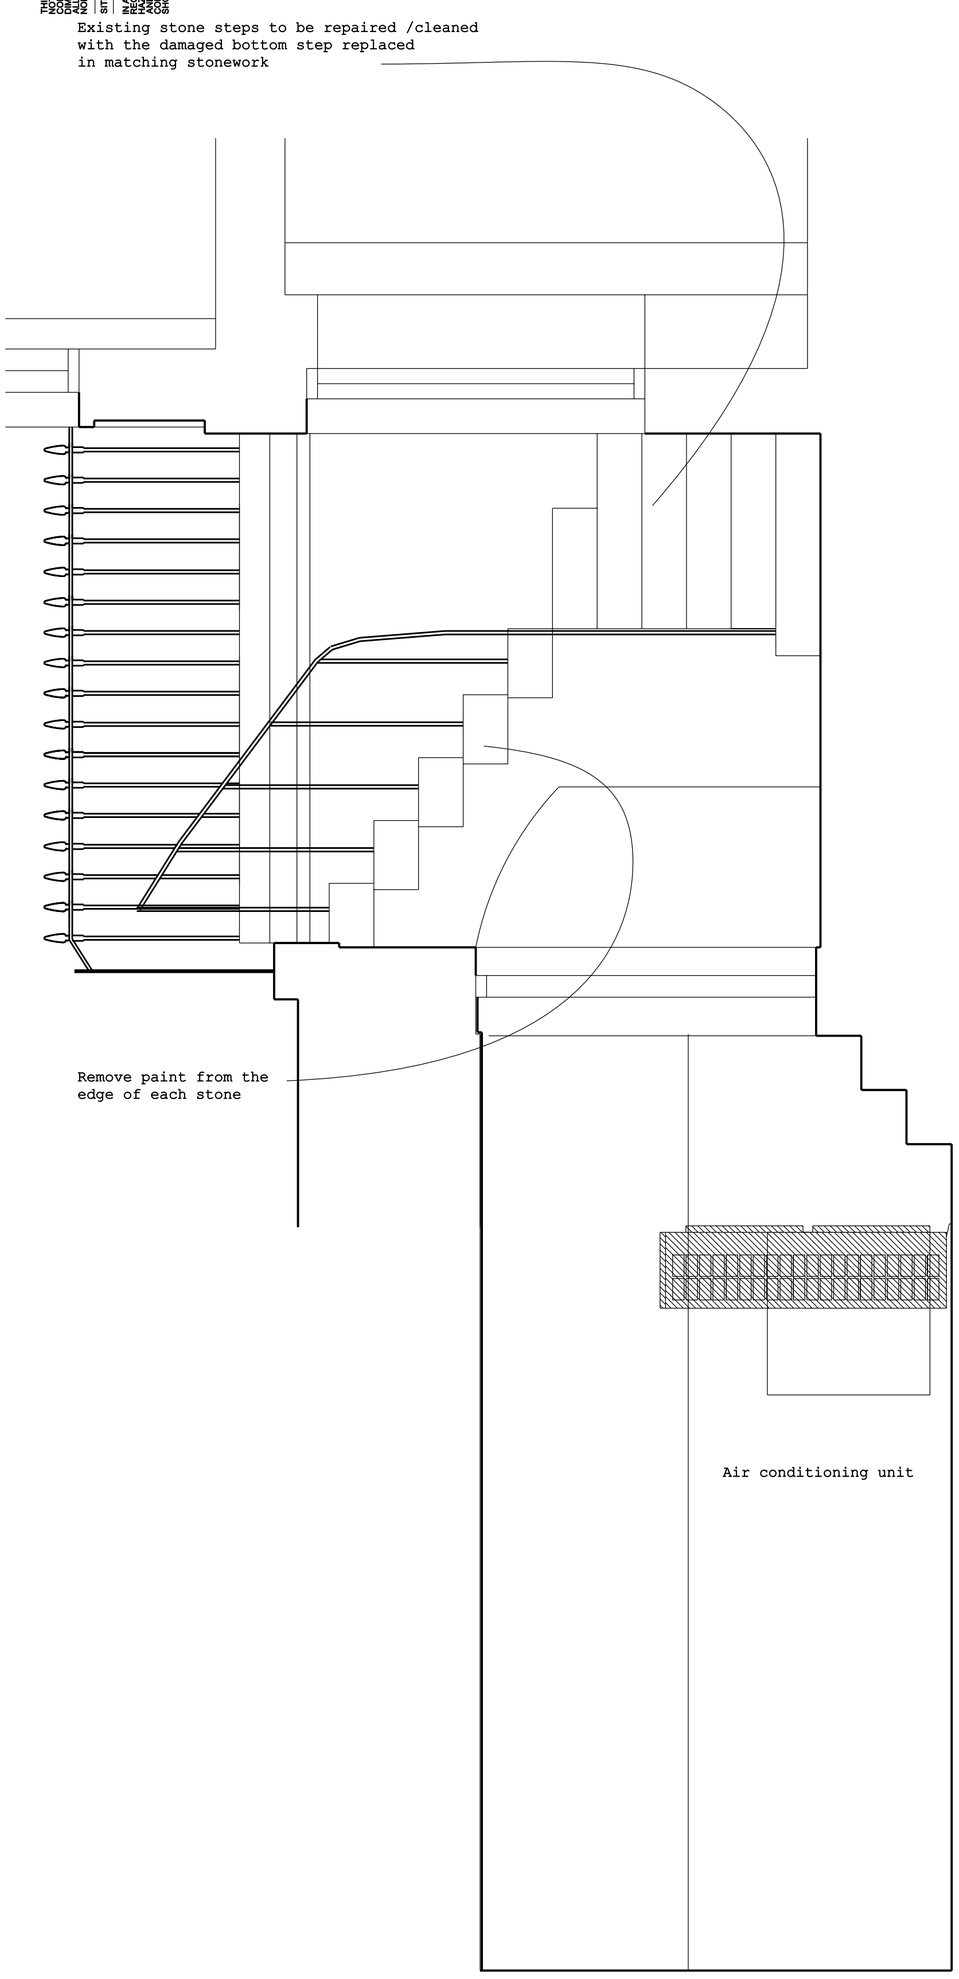

SIDE ELEVATION

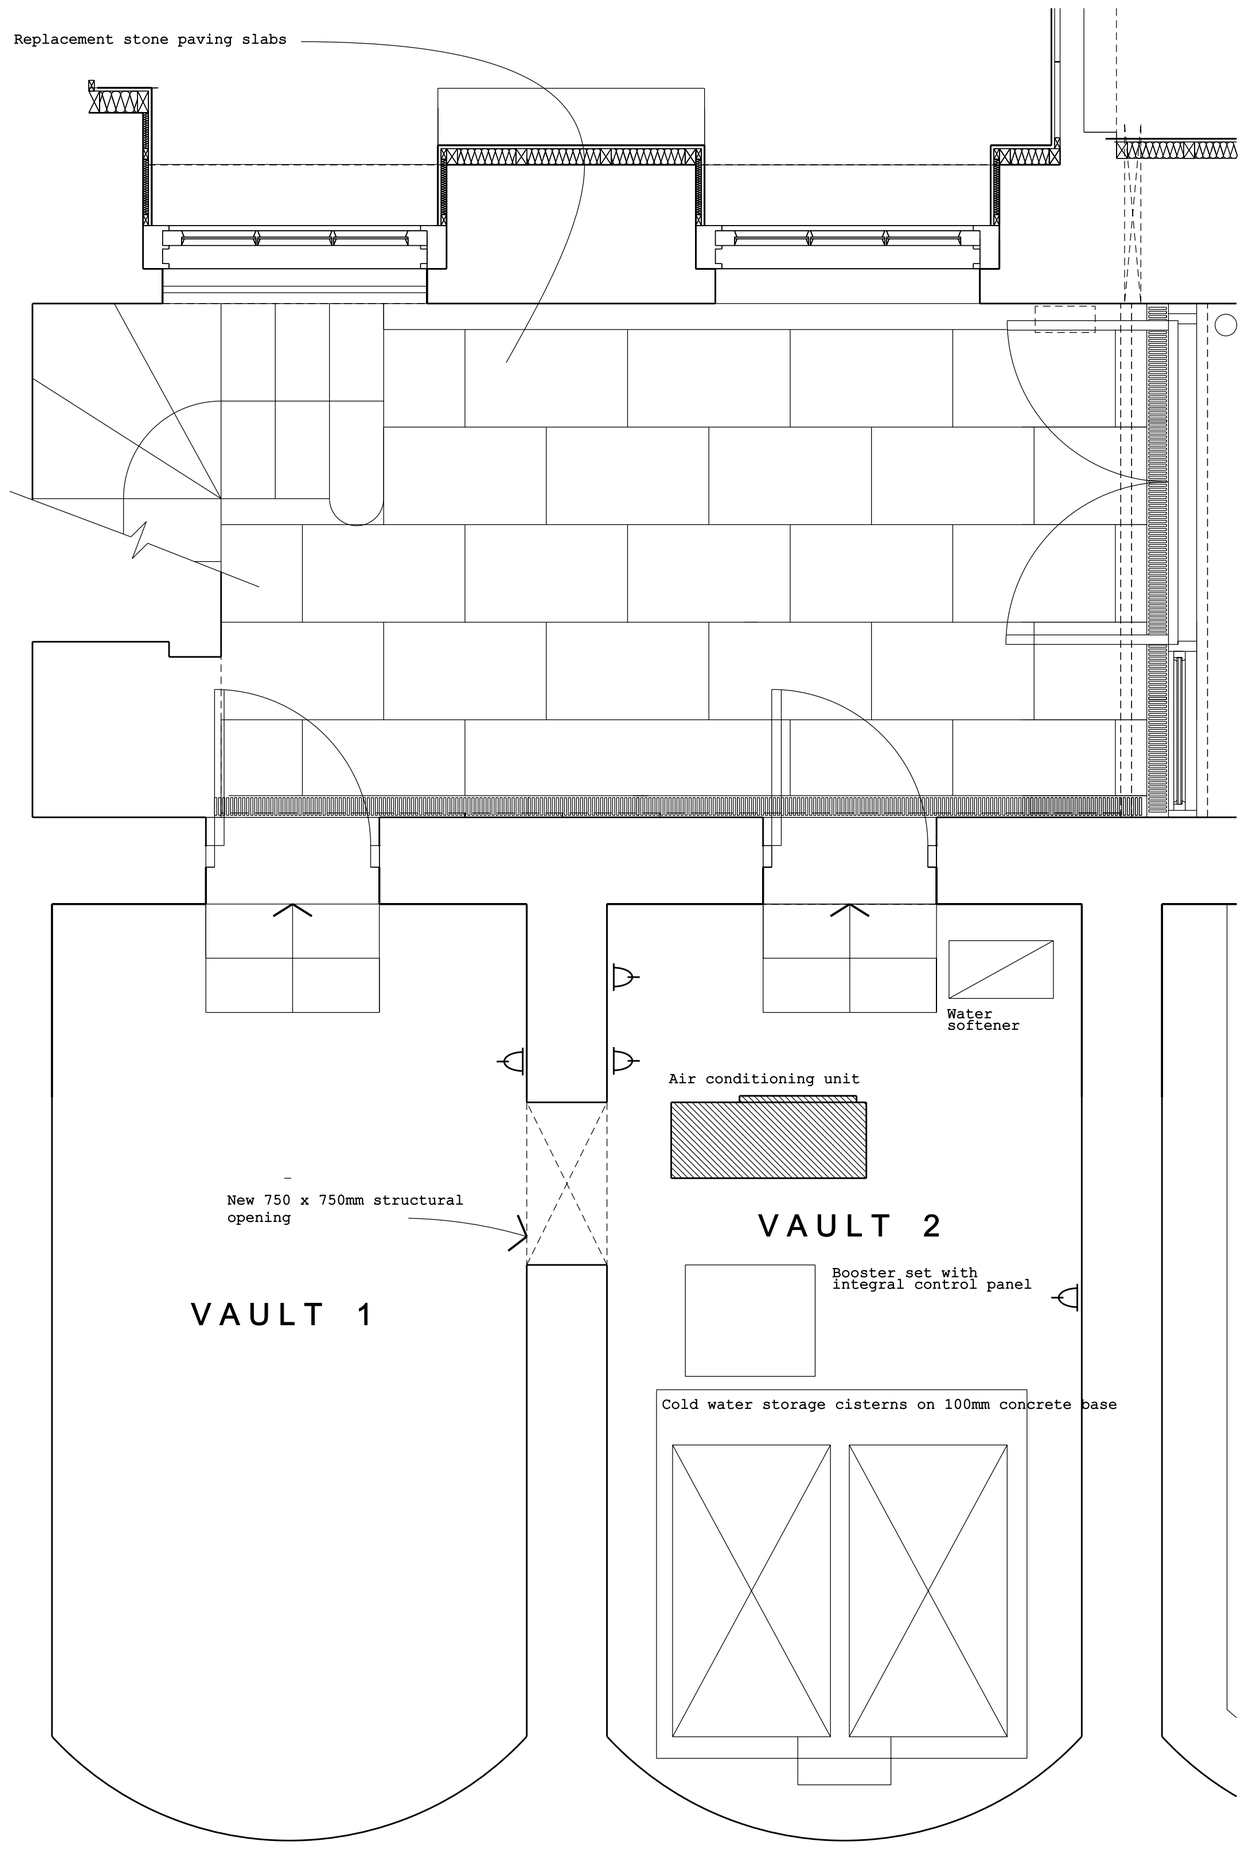

COURTYARD PLAN

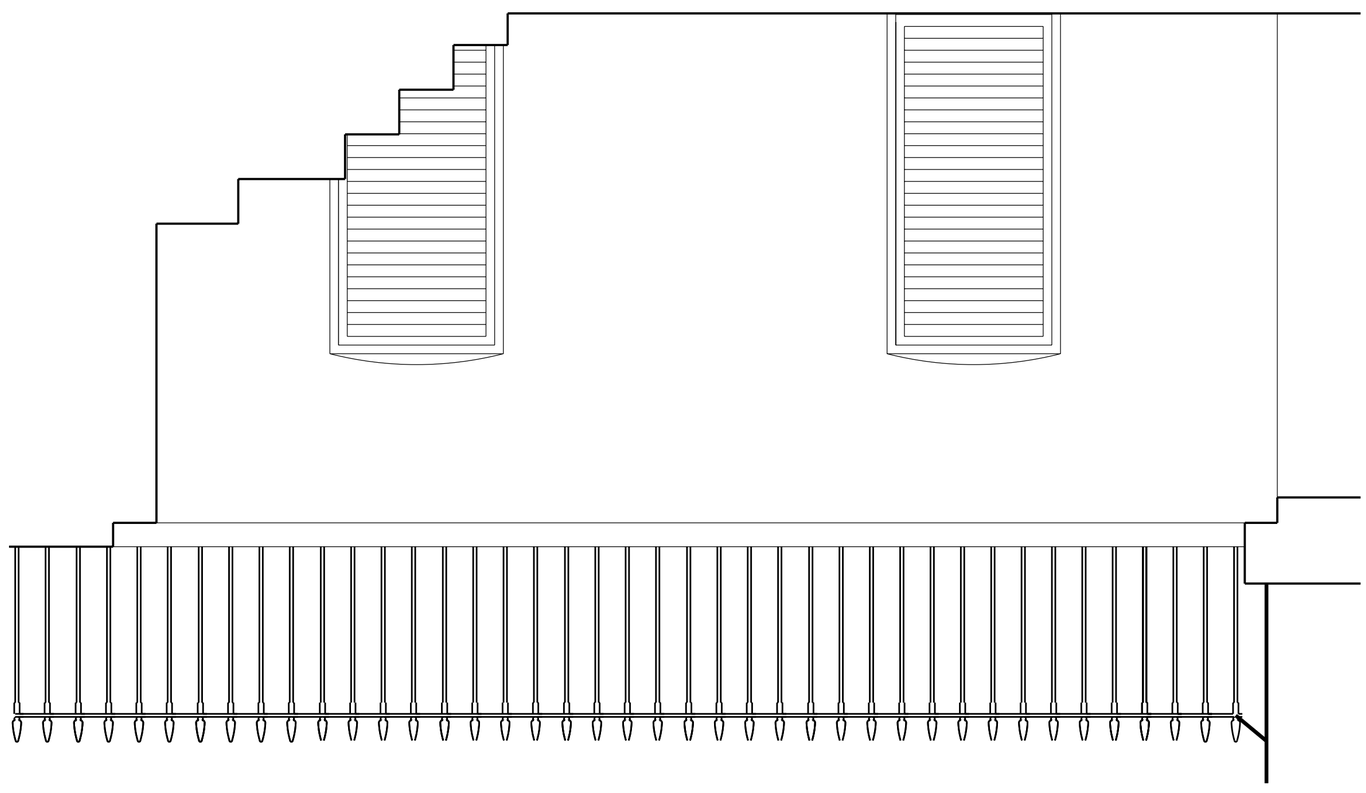

ELEVATION TO THE STREET