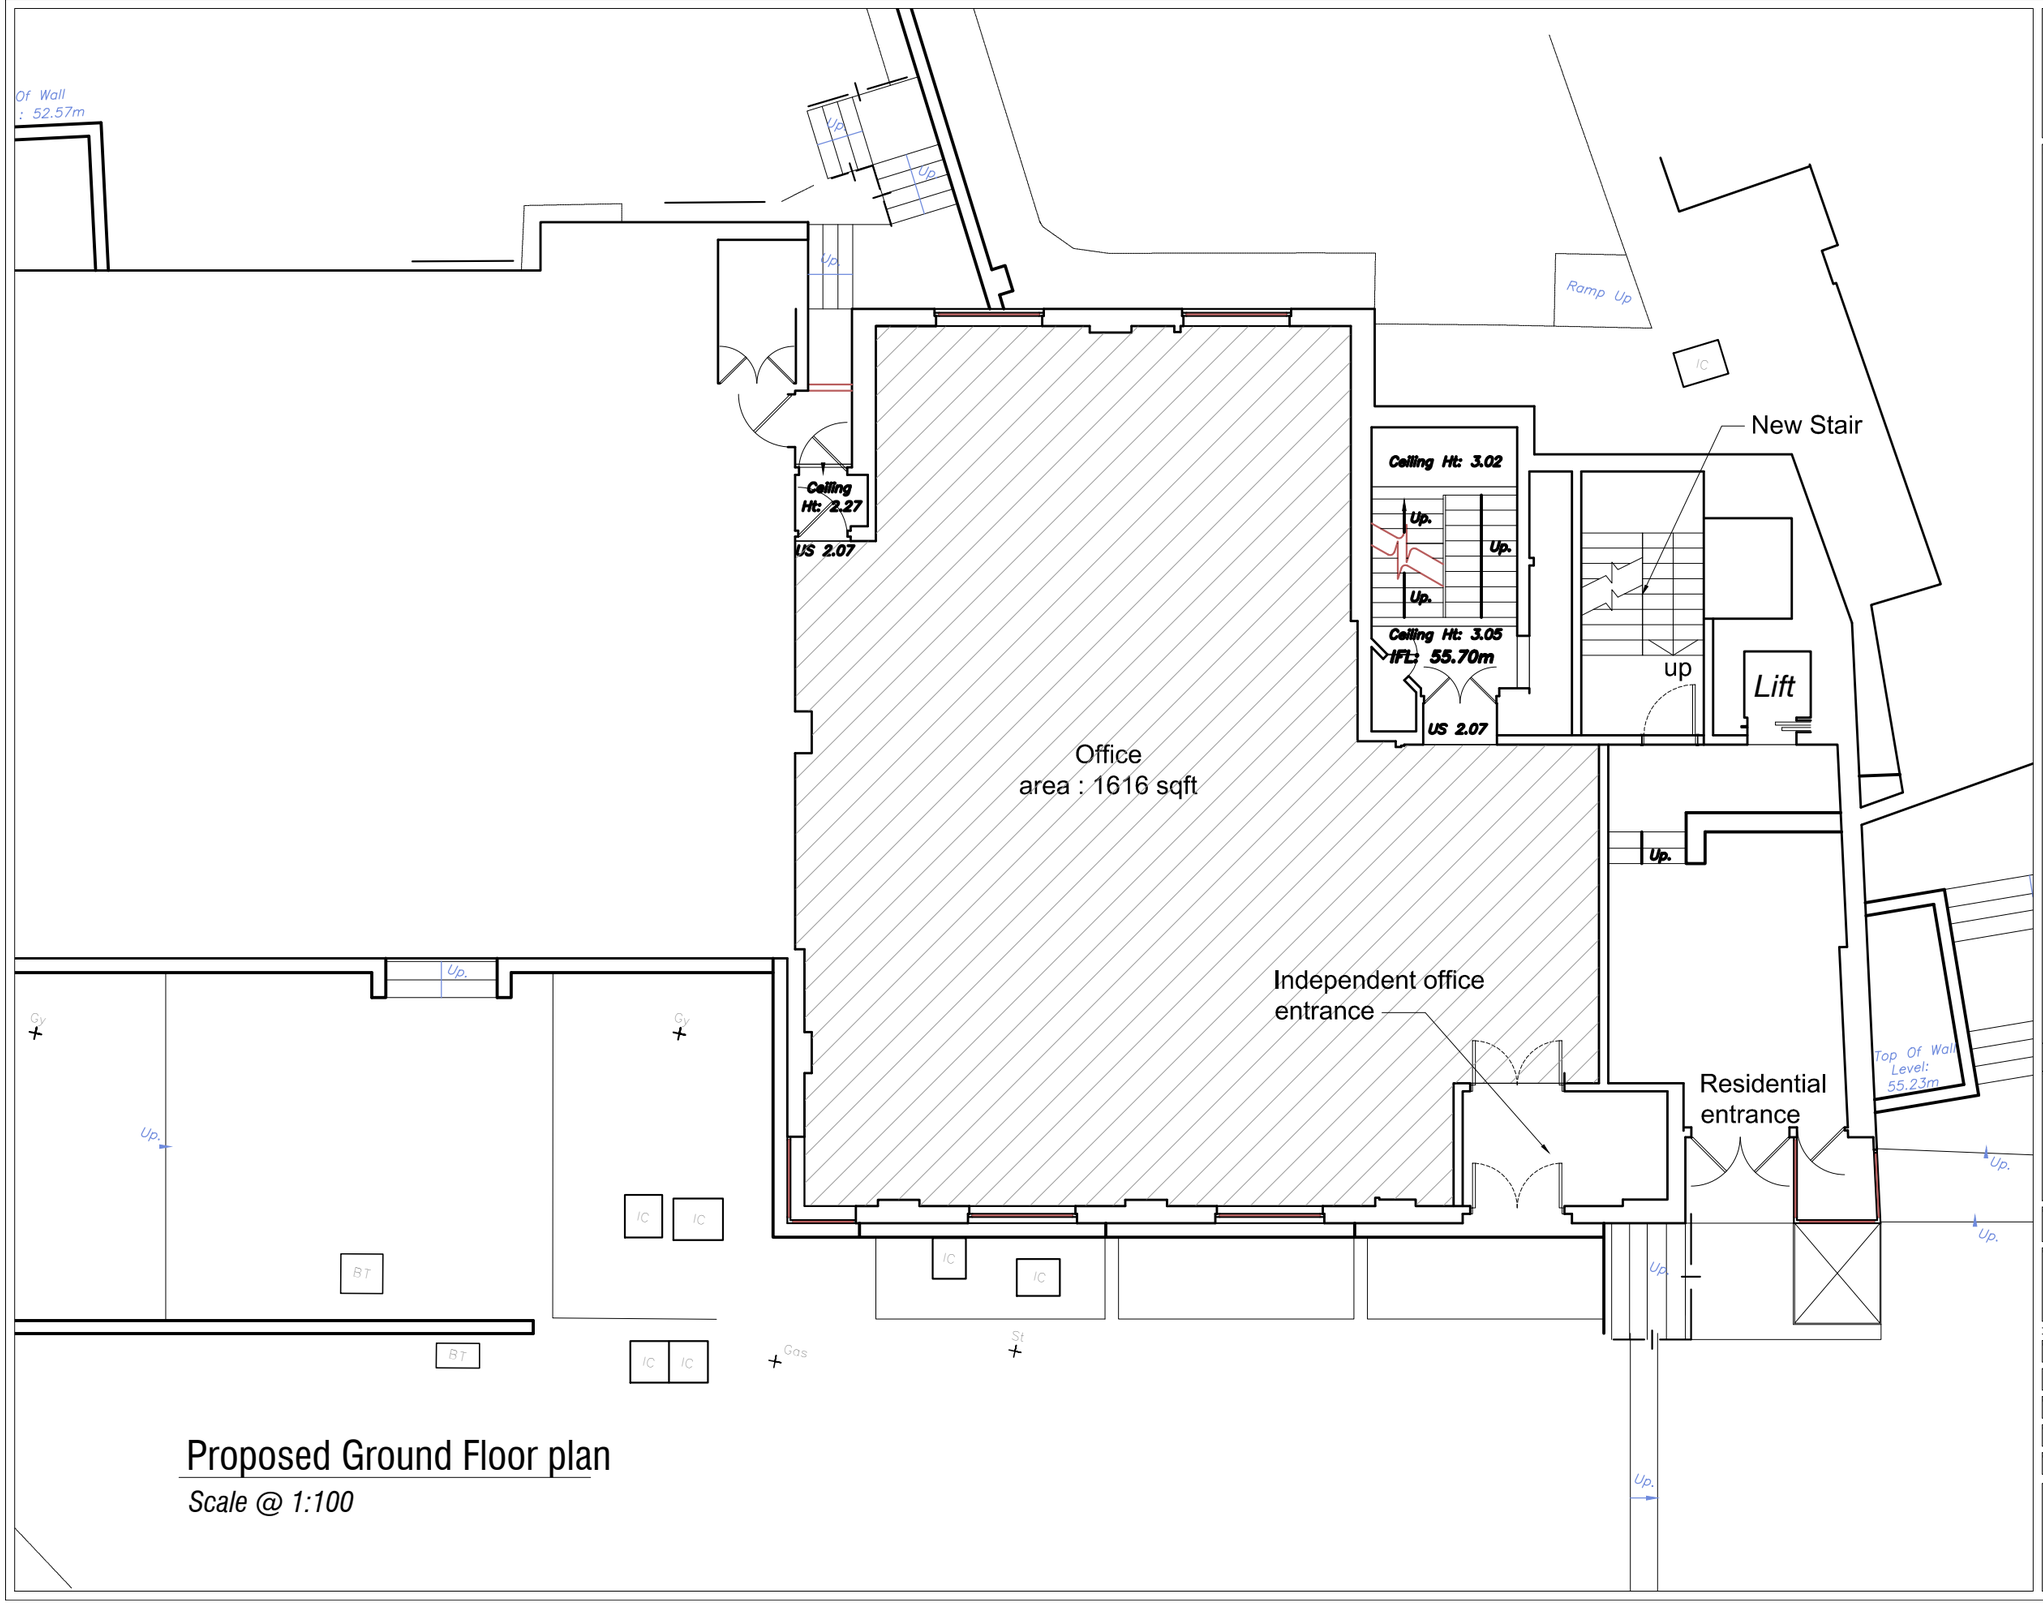

Proposed Ground Floor plan

Scale @ 1:100

General Notes

Do not scale from this drawing.
This drawing is to be read in conjuction with all relevant design team specifications and drawings.
All dimensions are to be checked on site prior to commencement of work any discrepancies reported to the Project Architect.
All materials and components are to be handled, stored, protected, installed and finished strictly in accordance with the manufacturer's recommendations.

Notes

REV	DATE	DESCRIPTION	INITIALS
A	18.09.2013	FIRST ISSUE	JP

Client
Shapiro Schulman

Project title
Station House

Project address
Station House
Swiss Terrace
London
NW6 4RR

Drawing title
Proposed Ground Floor Plan

PD Rights

Date: 18.09.13
Drawing scale: 1:100 @ A3
Project number: -
Drawing number: PD002
Revision: A
Drawn by: JP
Authorised by: JA
Drawing status: Preliminary

MAP
architecture and interior design
MAP Architecture and Design Limited
Gallants Business Centre Lower Road, East Farleigh, Maidstone, Kent ME15 0JS
Telephone 020 7403 0009 info@amosarchitecture.com