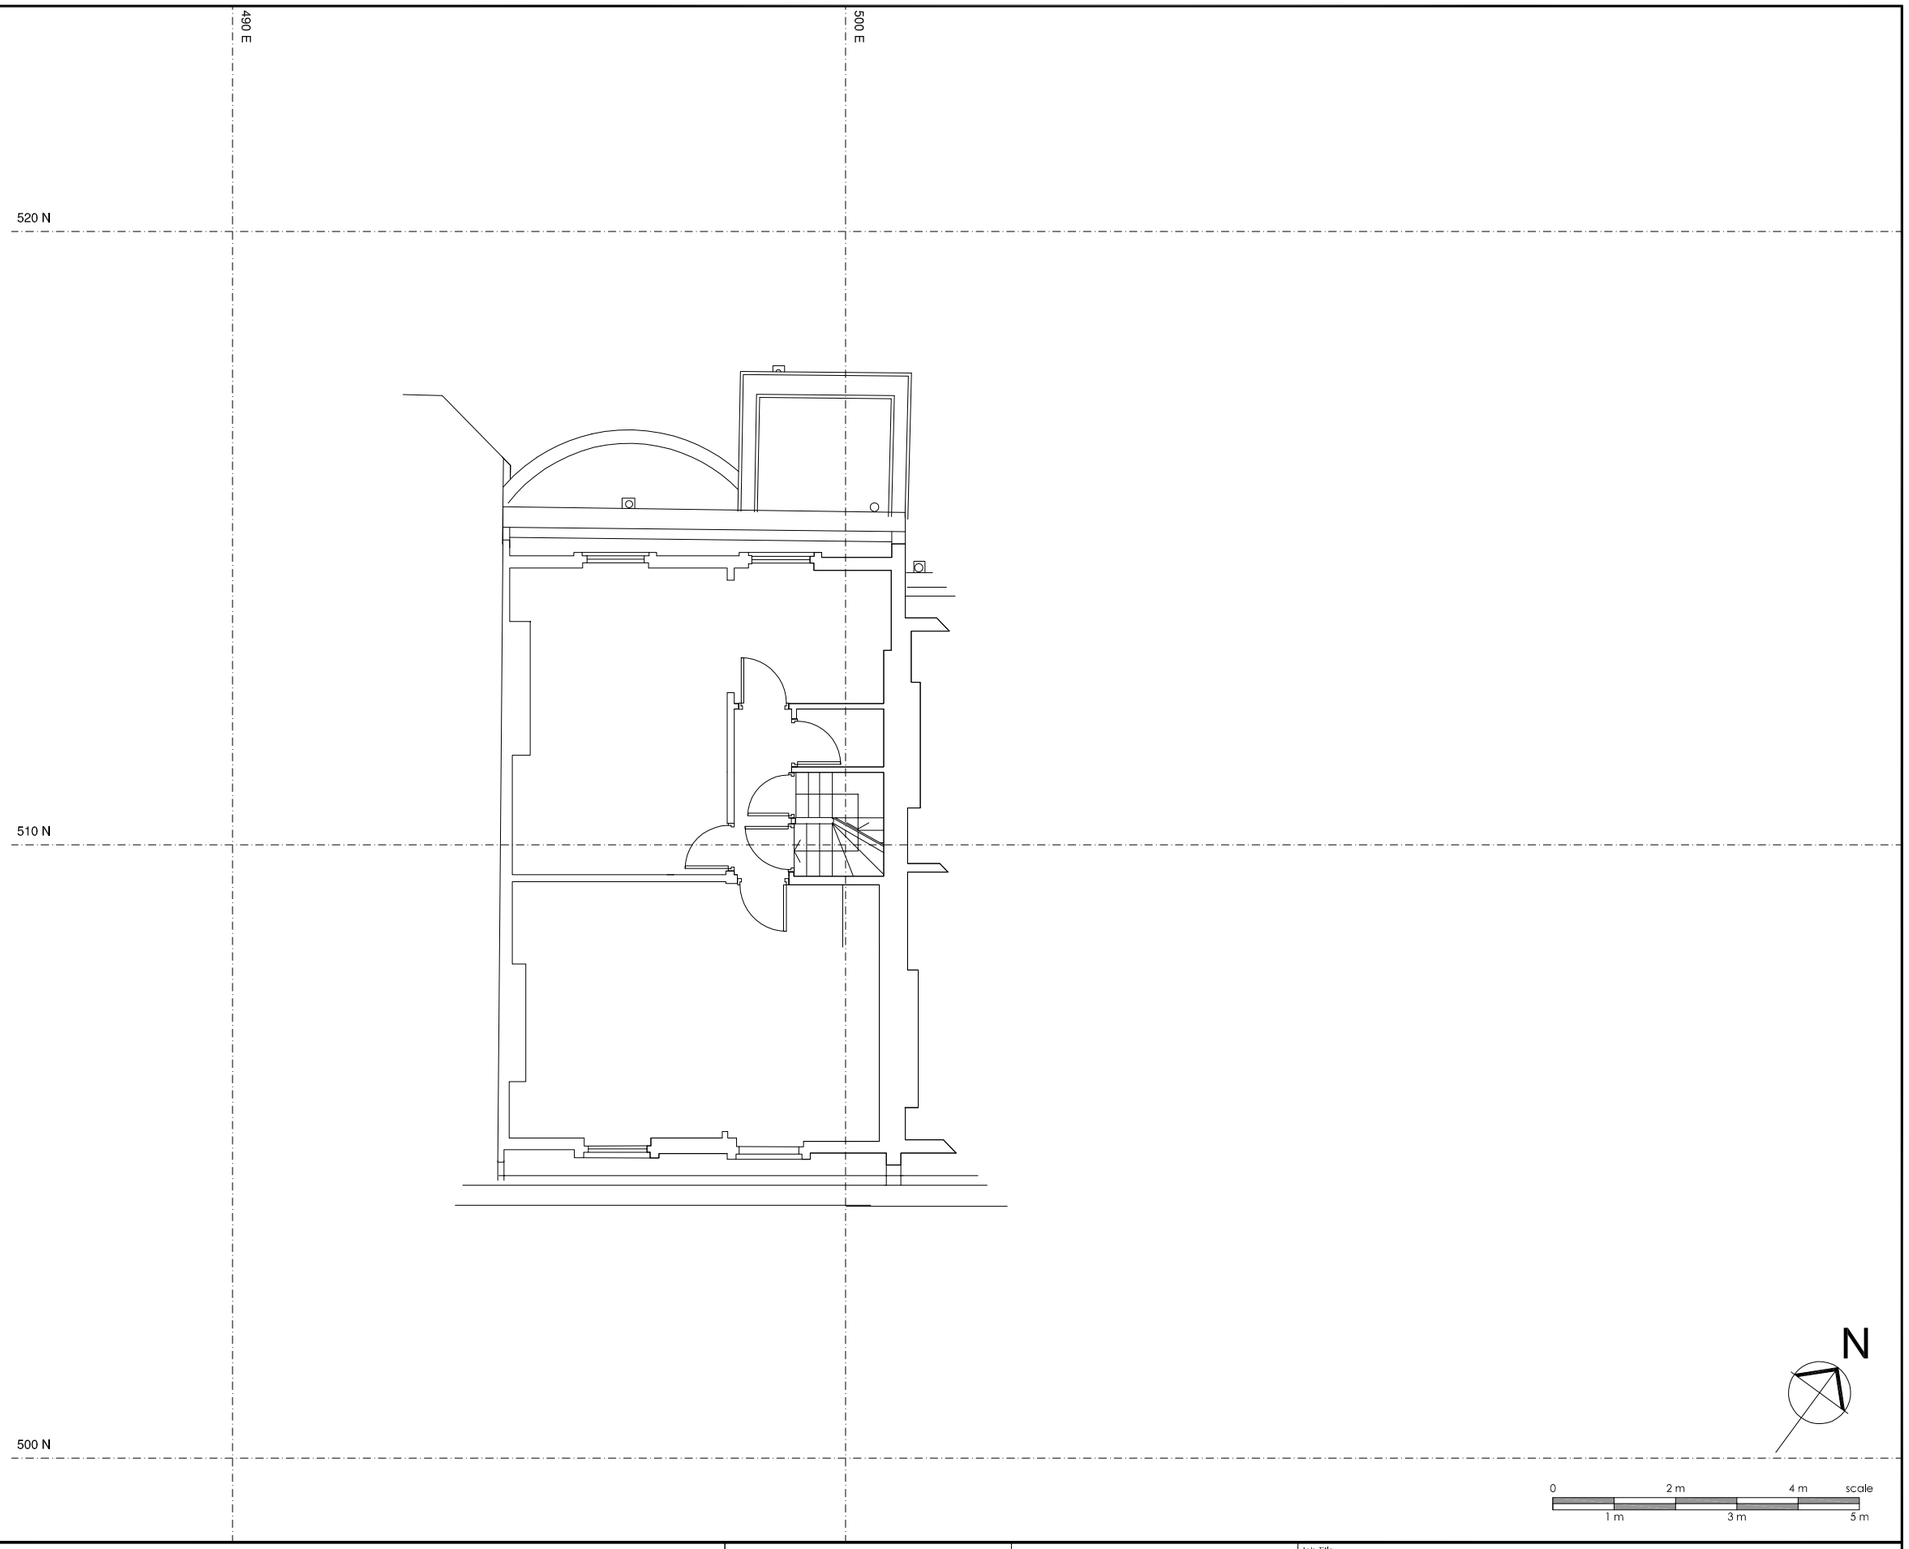

REVISIONS

Date	Rev	By	Description	Date	Rev	By	Description	Date	Rev	By	Description	Date	Rev	By	Description
04/09/13	IN1	GF	FOR INFORMATION												
09.09.13	P1	JT	ISSUED FOR PLANNING												

GENERAL ARRANGEMENT

SPPARC ARCHITECTURE

20 GOLDEN SQUARE
LONDON W1F 9JL
T +44 (0) 20 7734 4100
F +44 (0) 20 7534 9930
W www.spparcstudio.com

Job Title: 10 BAYLEY STREET

Drawing Title: DEMOLITION PLAN - THIRD FLOOR (AS EXISTING)

Client: SPPARC ARCHITECTURE

Scale: 1:50 | Date: 23/08/13 | Drawn: WW

Checked: TDM

Project No.: 1315 | Dwg No.: BS-D-20-03-01-01 | Rev.: P1

PLANNING