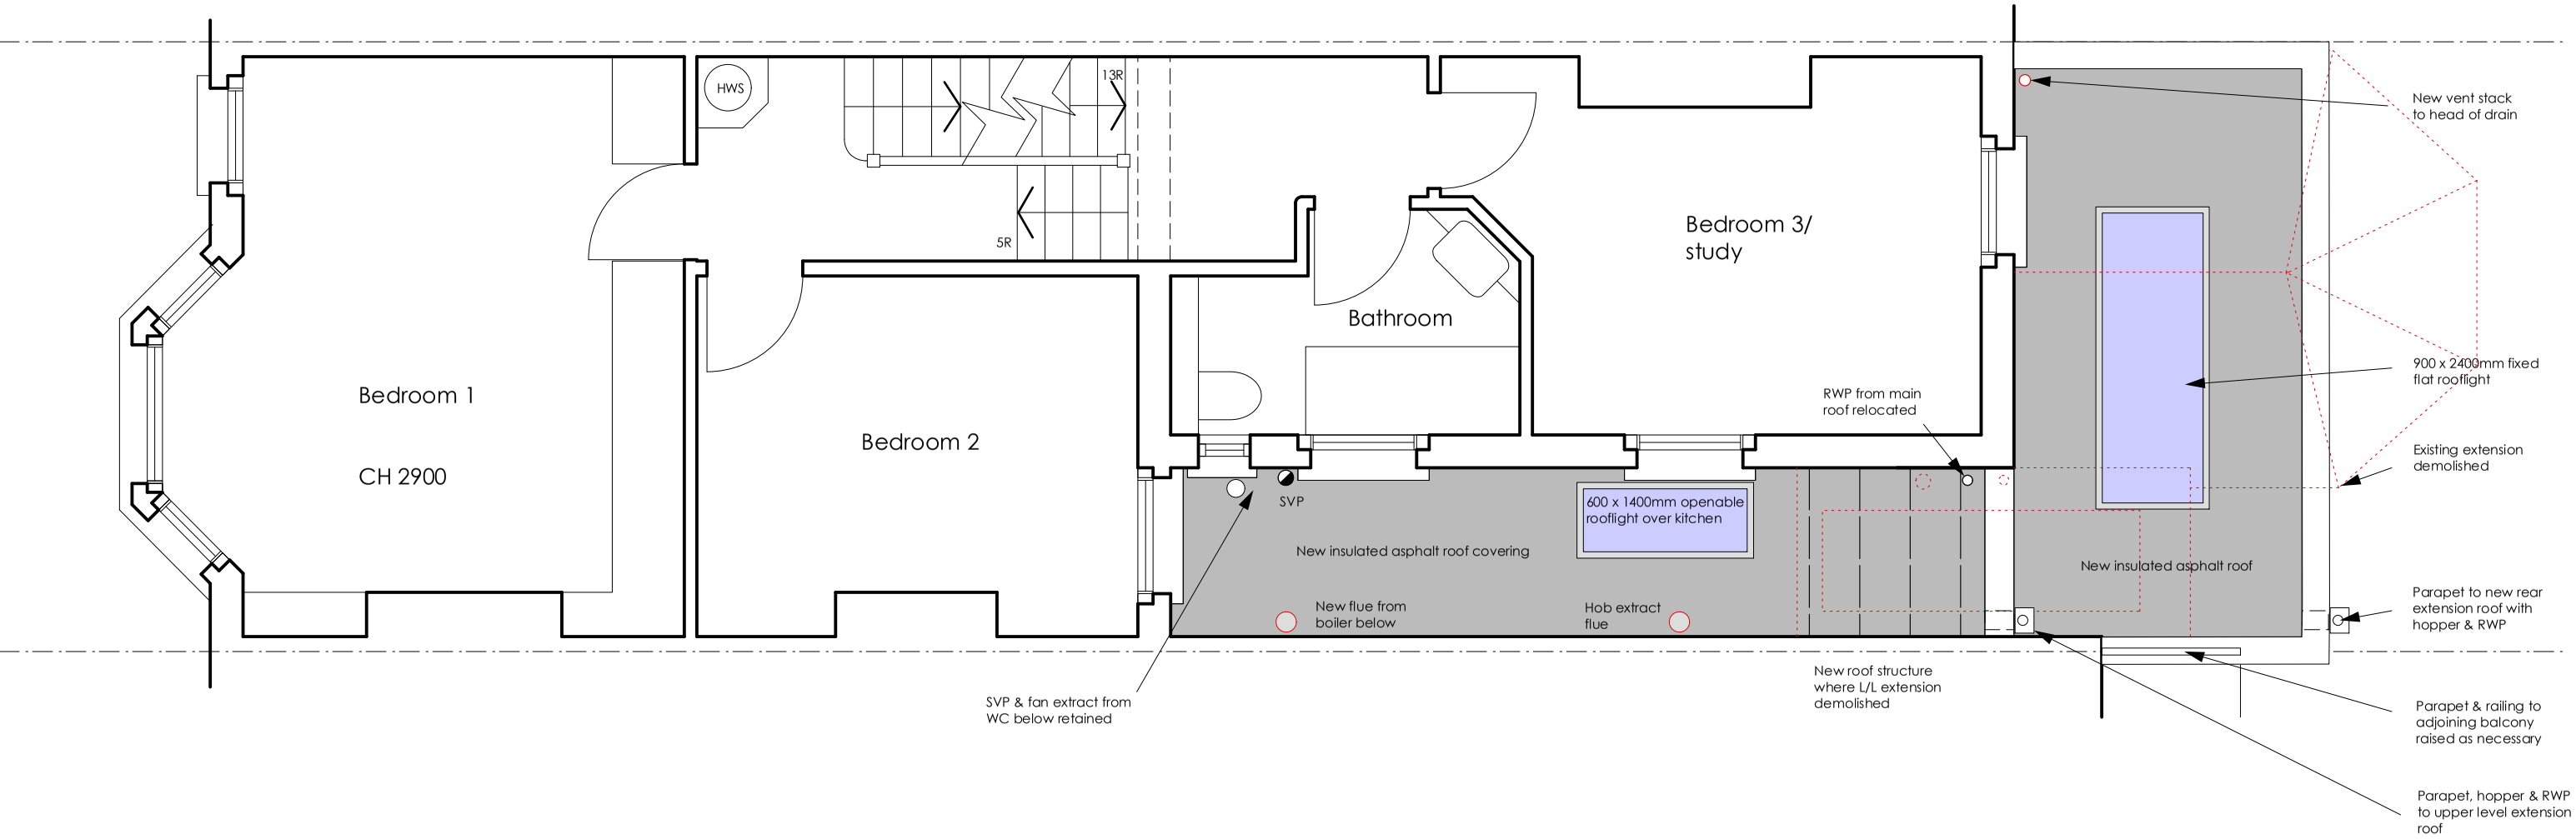

SCHAMROTH + HARRISS ARCHITECTS

Ruth Schamroth RIBA Tel 07957 313404
87 Muswell Hill Road, London N10 3HT

James Harriss RIBA Tel 07961 125 042
257 Kennington Road, London SE11 6BY

www.schamrothandharriss.co.uk

Notes
1. No dimensions to be scaled
2. All dimensions to be verified by the contractor before work commences.
3. The Architects are to be notified immediately if any discrepencies are found.
4. All shop drawings are to be approved by the architects before work commences.

REVISIONS	DATE

job: 16 Burrard Road NW6

title: First floor plan
Proposed
General arrangement

scale: 1:50 date: Mar 09

drawing no: **2148** 102