© DO NOT SCALE DRAWING

Lee Evans Partnership LLP own the copyright of this and any associated documents. Such documents may not be used or reproduced for any purpose other than that for which they were created.

REV.	DATE	DRN.	CKD.	NOTES
.	-	-	-	-

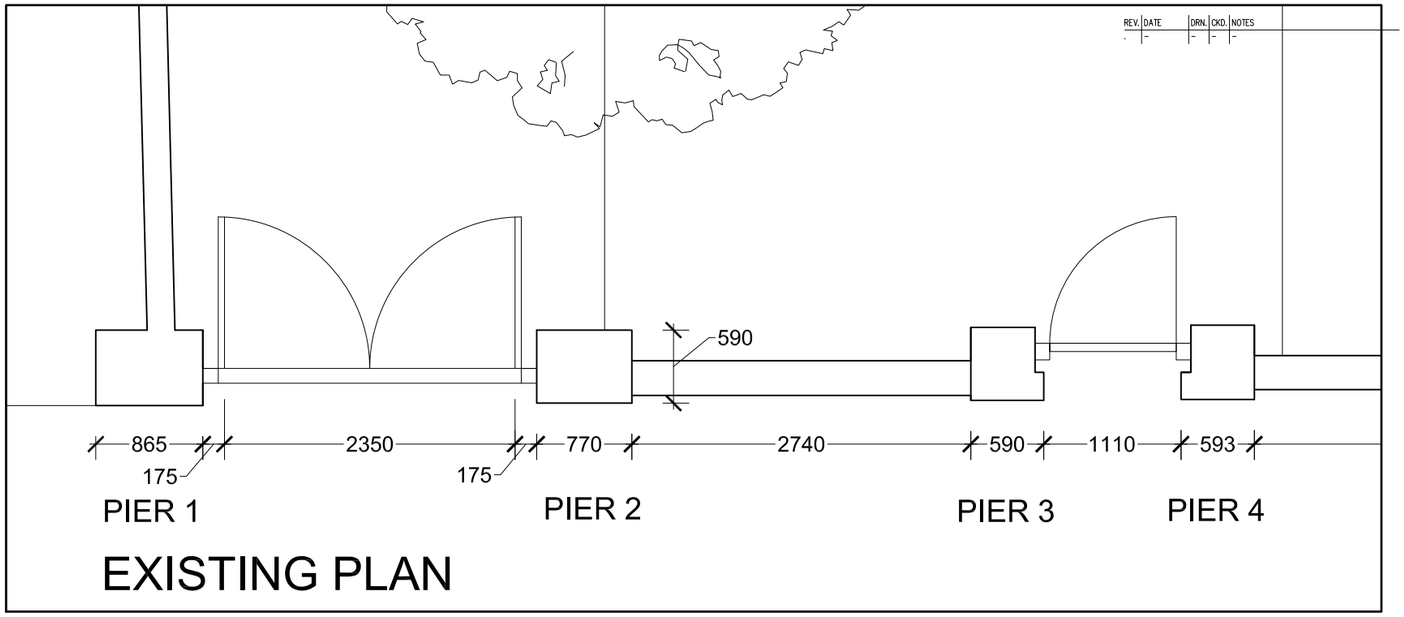

EXISTING PLAN

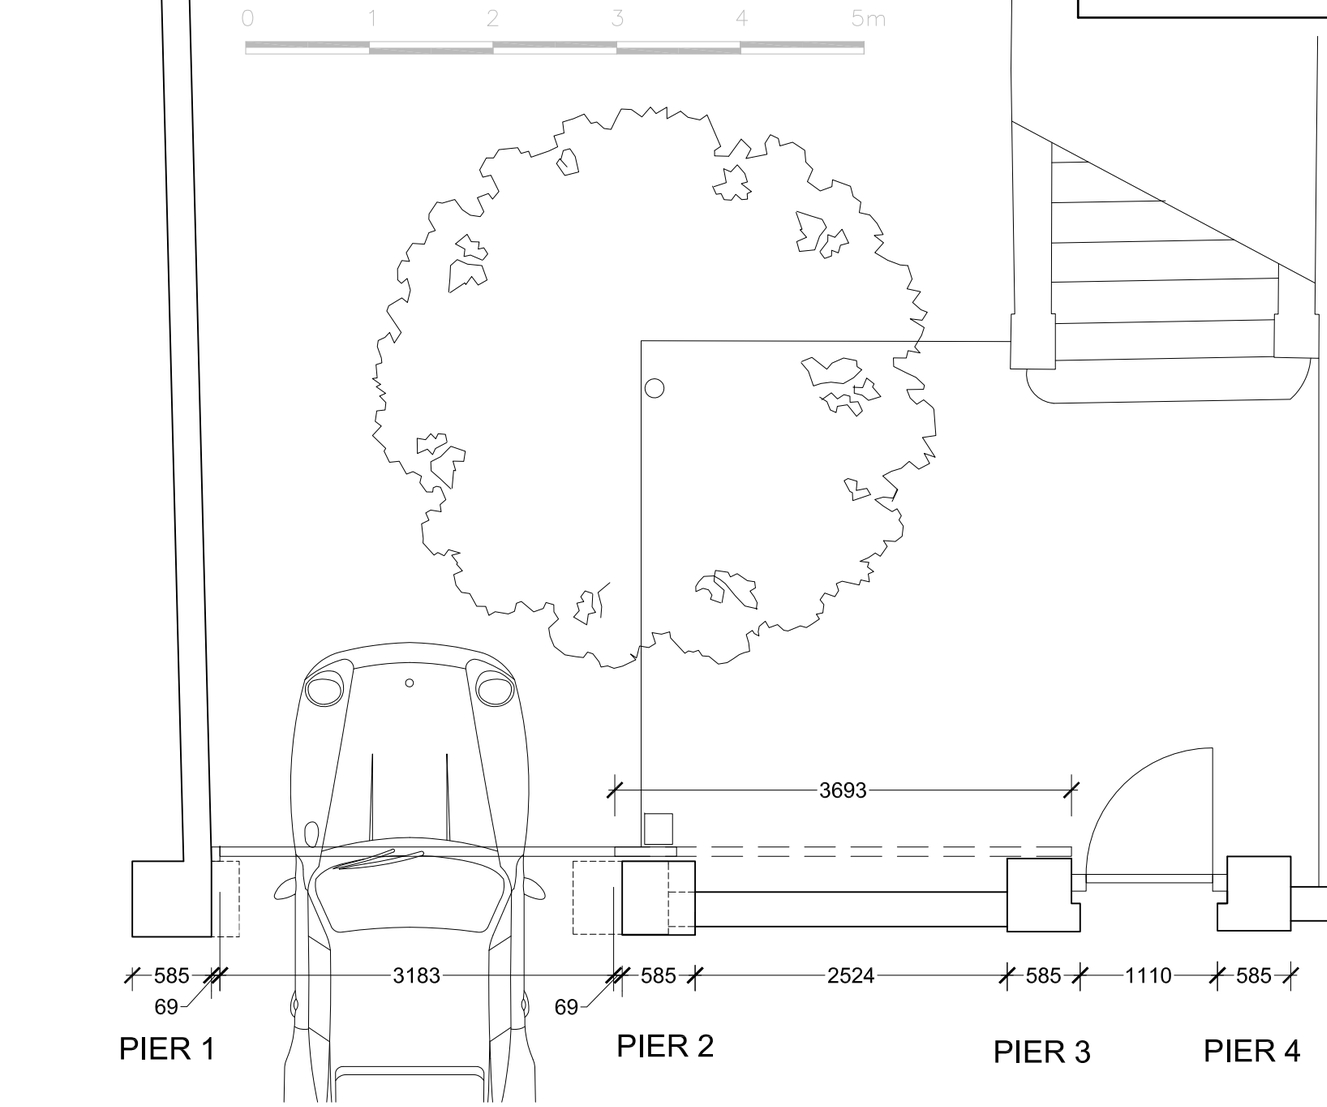

PROPOSED PLAN

lee evans partnership

chartered architects
and planning consultants

Lee Evans Partnership LLP, St Johns Lane, Canterbury, Kent CT1 2QQ
tel: 01227 784444 fax: 01227 819102
email: architects@lee-evans.co.uk website: www.lee-evans.co.uk

PROJECT
10 LAWN ROAD, BELSIZE PARK

CLIENT — DATE
MR & MRS J M BUCKLAND — 16.02.13

DRAWING TITLE — DRN + CKD
PROPOSED PLAN — NLE

ISSUE STATUS — SCALE
PLANNING — 1:50 at A3

DRAWING NUMBER — REVISION
07011 – 03