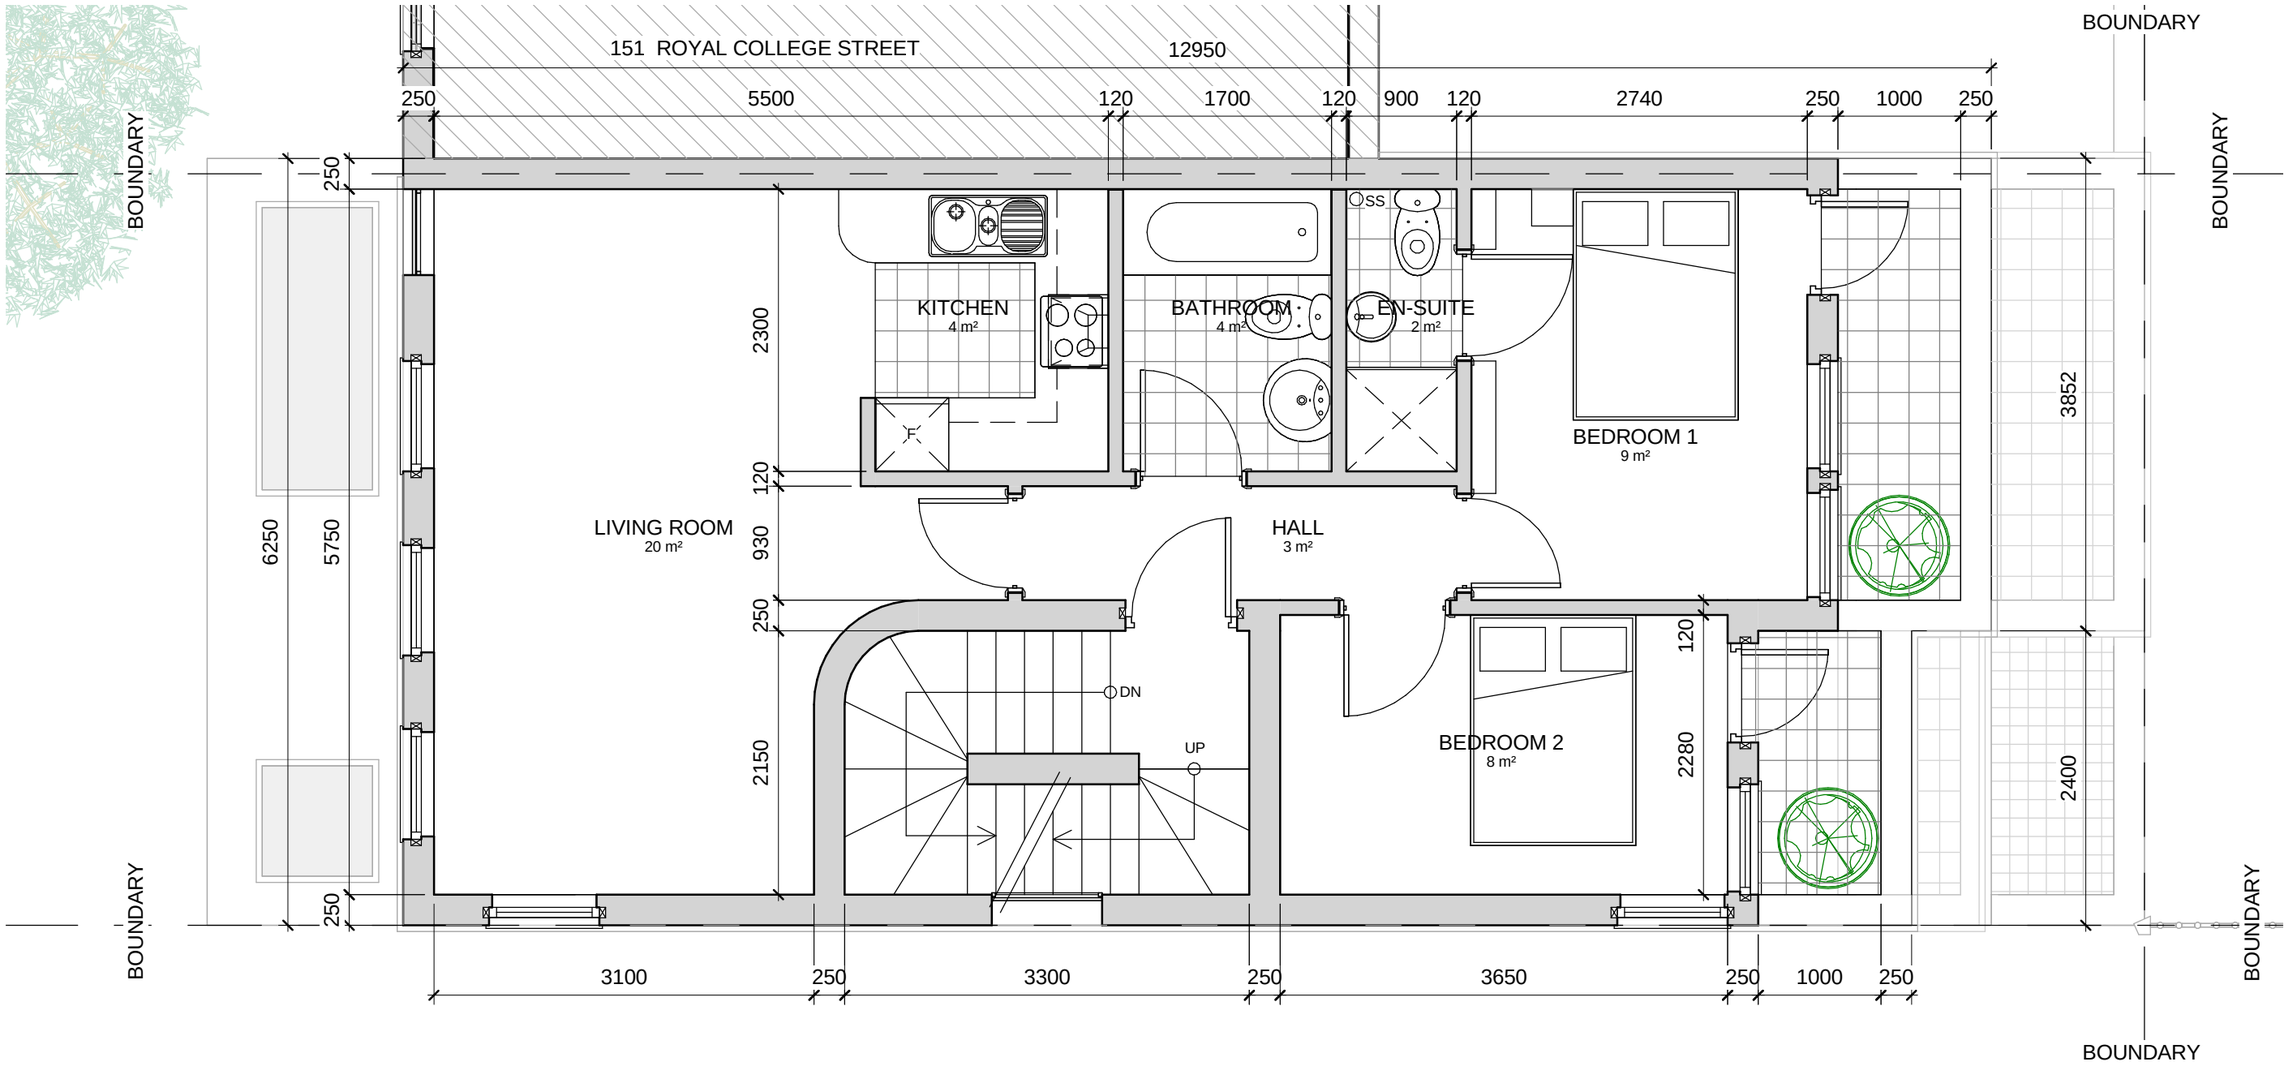

SECOND FLOOR AREA = 63.678m²

PROPOSED SECOND FLOOR PLAN

1 : 50

NOTES:

ALL DIMENSIONS TO BE CHECKED ON-SITE PRIOR TO CONSTRUCTION WORKS. DO NOT SCALE FROM THIS DRAWING.

Westall Walker Associates
DESIGN AND BUILD STUDIO
PO BOX 21 HASTINGS TN34 3WD
TEL/FAX: 01424 717550
MOB: 07713 157167

152 ROYAL COLLEGE STREET

CLIENT

PROJECT ADDRESS
152 ROYAL COLLEGE STREET
LONDON
NW1 0TA

PROPOSED SECOND FLOOR PLAN

SCALE	DATE
1 : 50 (A3)	20/09/13
DRAWN BY	CHECKED
ATJ	LAW

489-09-I