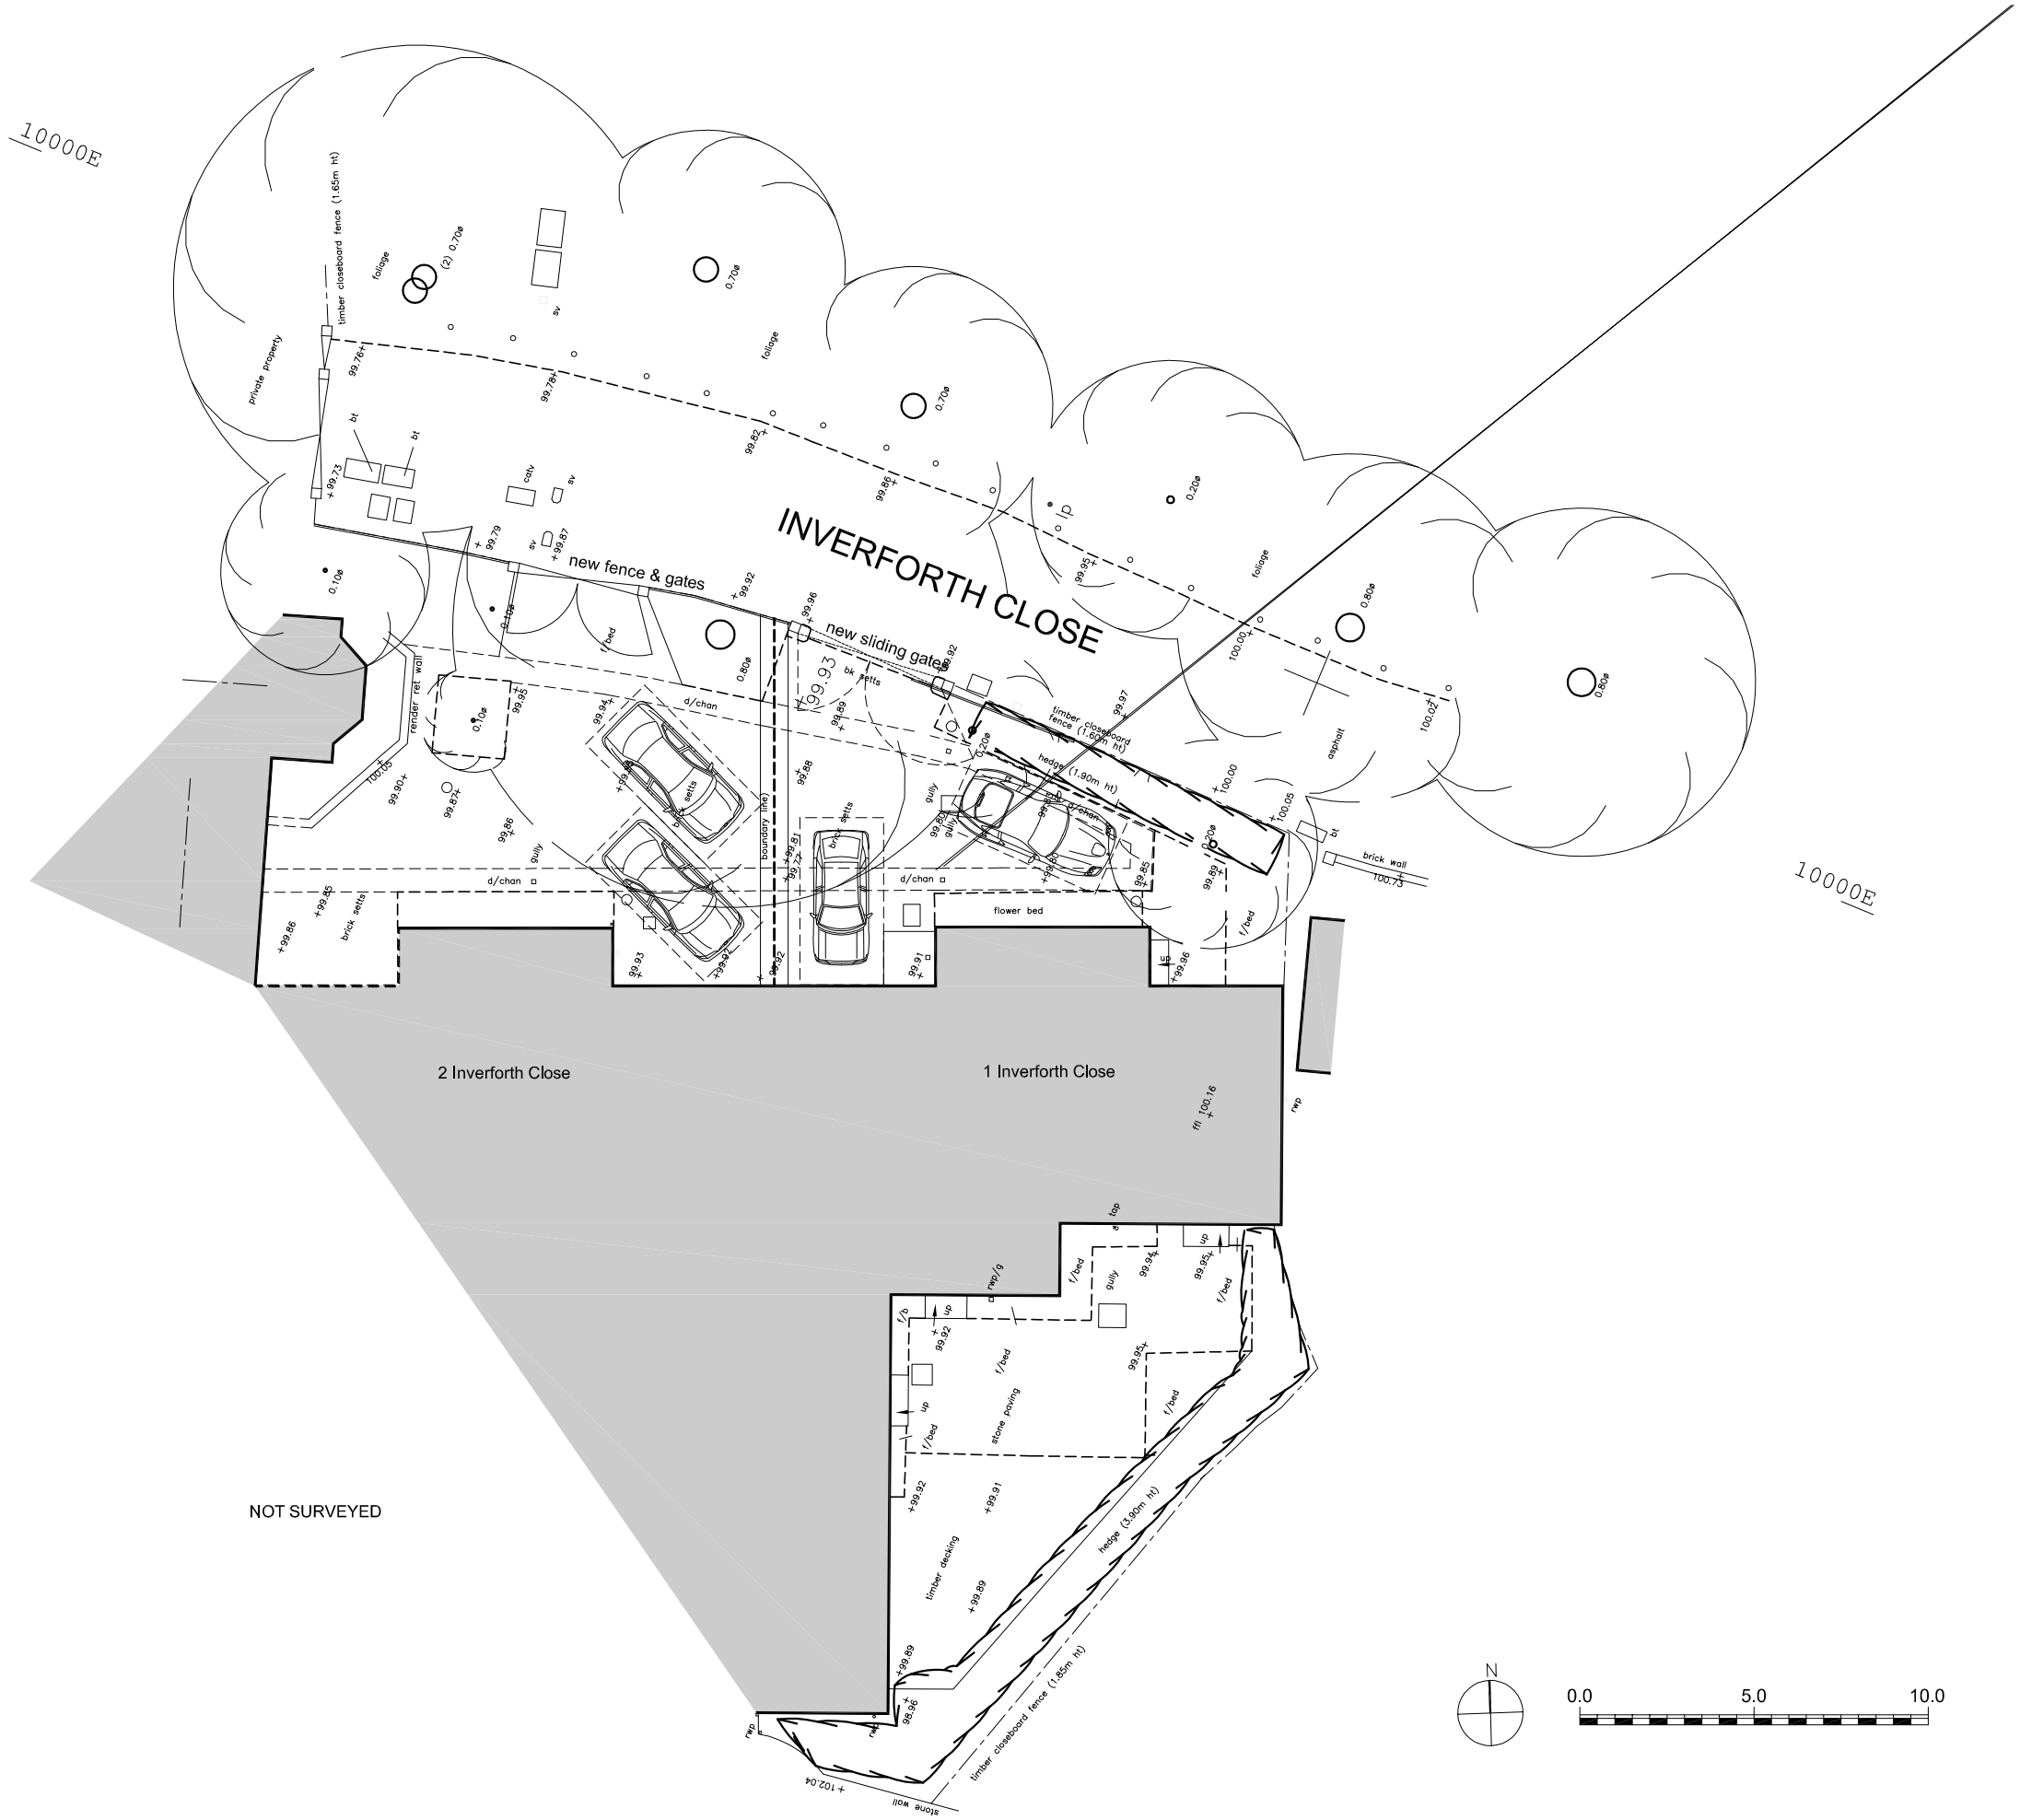

...

rev	notes	date

honky
interior architecture & design

w www.honky.co.uk e info@honky.co.uk t +44(0)20 7622 7144

1&2 Inverforth Close,
North End Way, London, NW3

Proposed Site Plan

Drawing No.: 0920(P2)03 rev P1

scale: 1:200@A3 15 July 2013

~~do not scale this drawing~~; check all dimensions on site