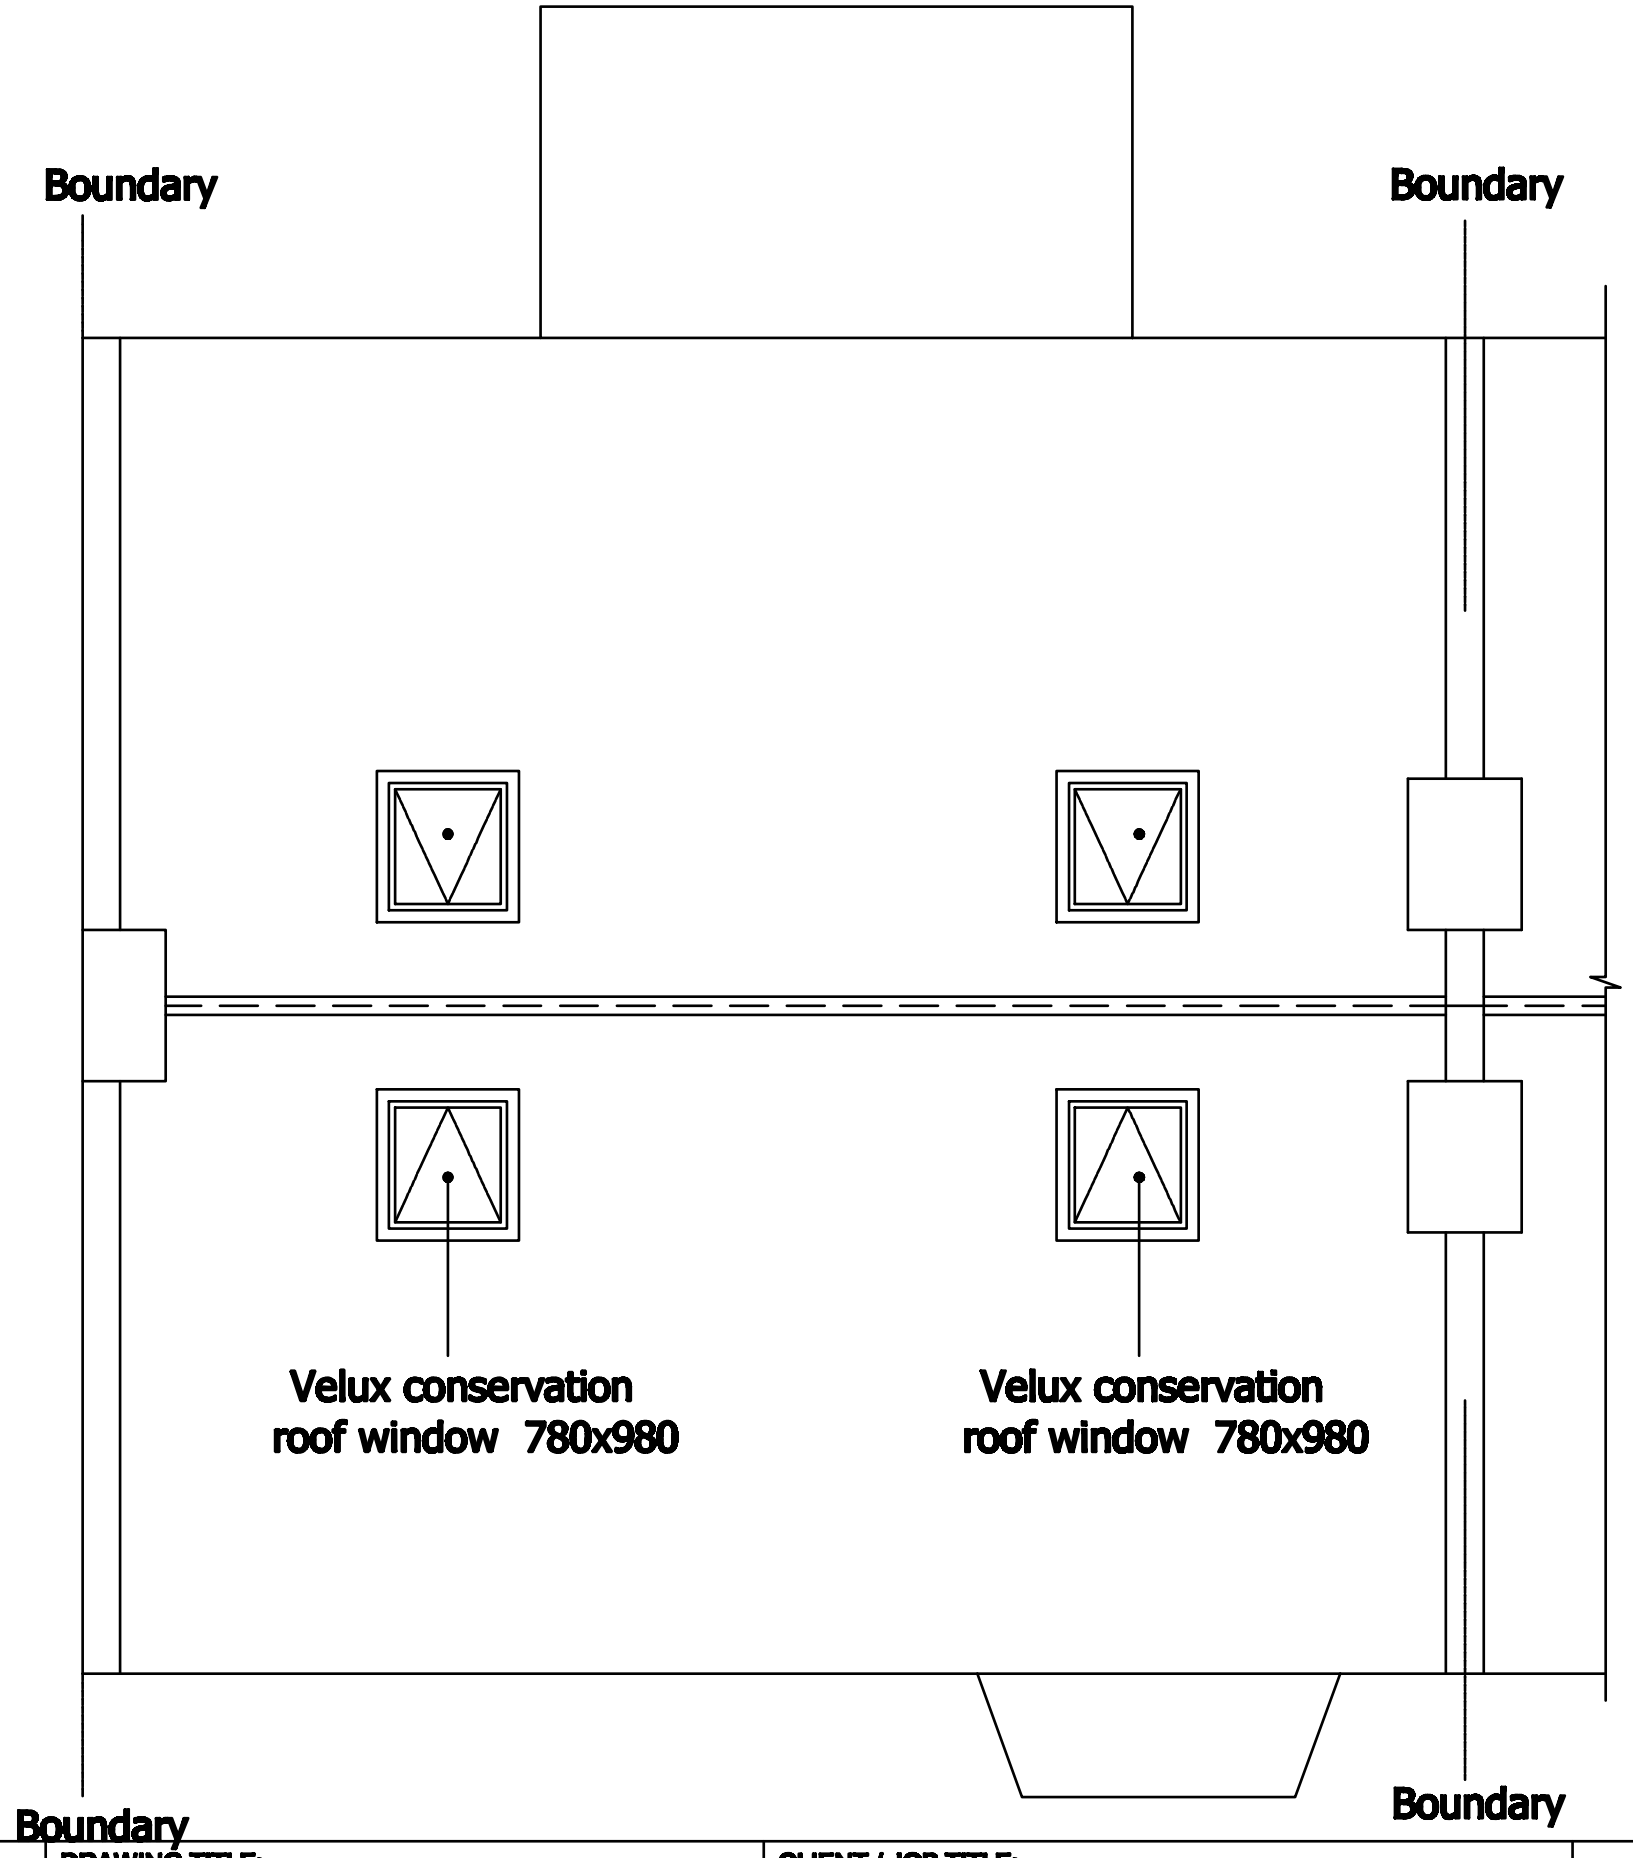

PROPOSED ROOF PLAN
scale 1:50

Planning Drawings	DRAWING TITLE: LOFT CONVERSION	CLIENT / JOB TITLE: 2 flat D Savenake Road London NW3 2JN	BUILDTECH BUILDING SURVEYORS
Revisions	Scale: 1:50@ A3 / Date: 04.2013 / Drawn by:	1. This drawing must not be scaled. 2. All dimensions to be checked on site by the contractor & any discrepancies reported immediately. 3. This drawing and all details therin remain the copyright of Buildtech Building Surveyors and may not be used or copied without their permision.	28 Shamrock Way, Southgate, London, N14 5RY Tel 020 8368 0605 Fax 020 8361 0677
	Drawing no: W07 / Revision:		