DRAWING Nº.
RGP-2241-10
SHEET 2 OF 2

IF IN DOUBT ASK DO NOT SCALE

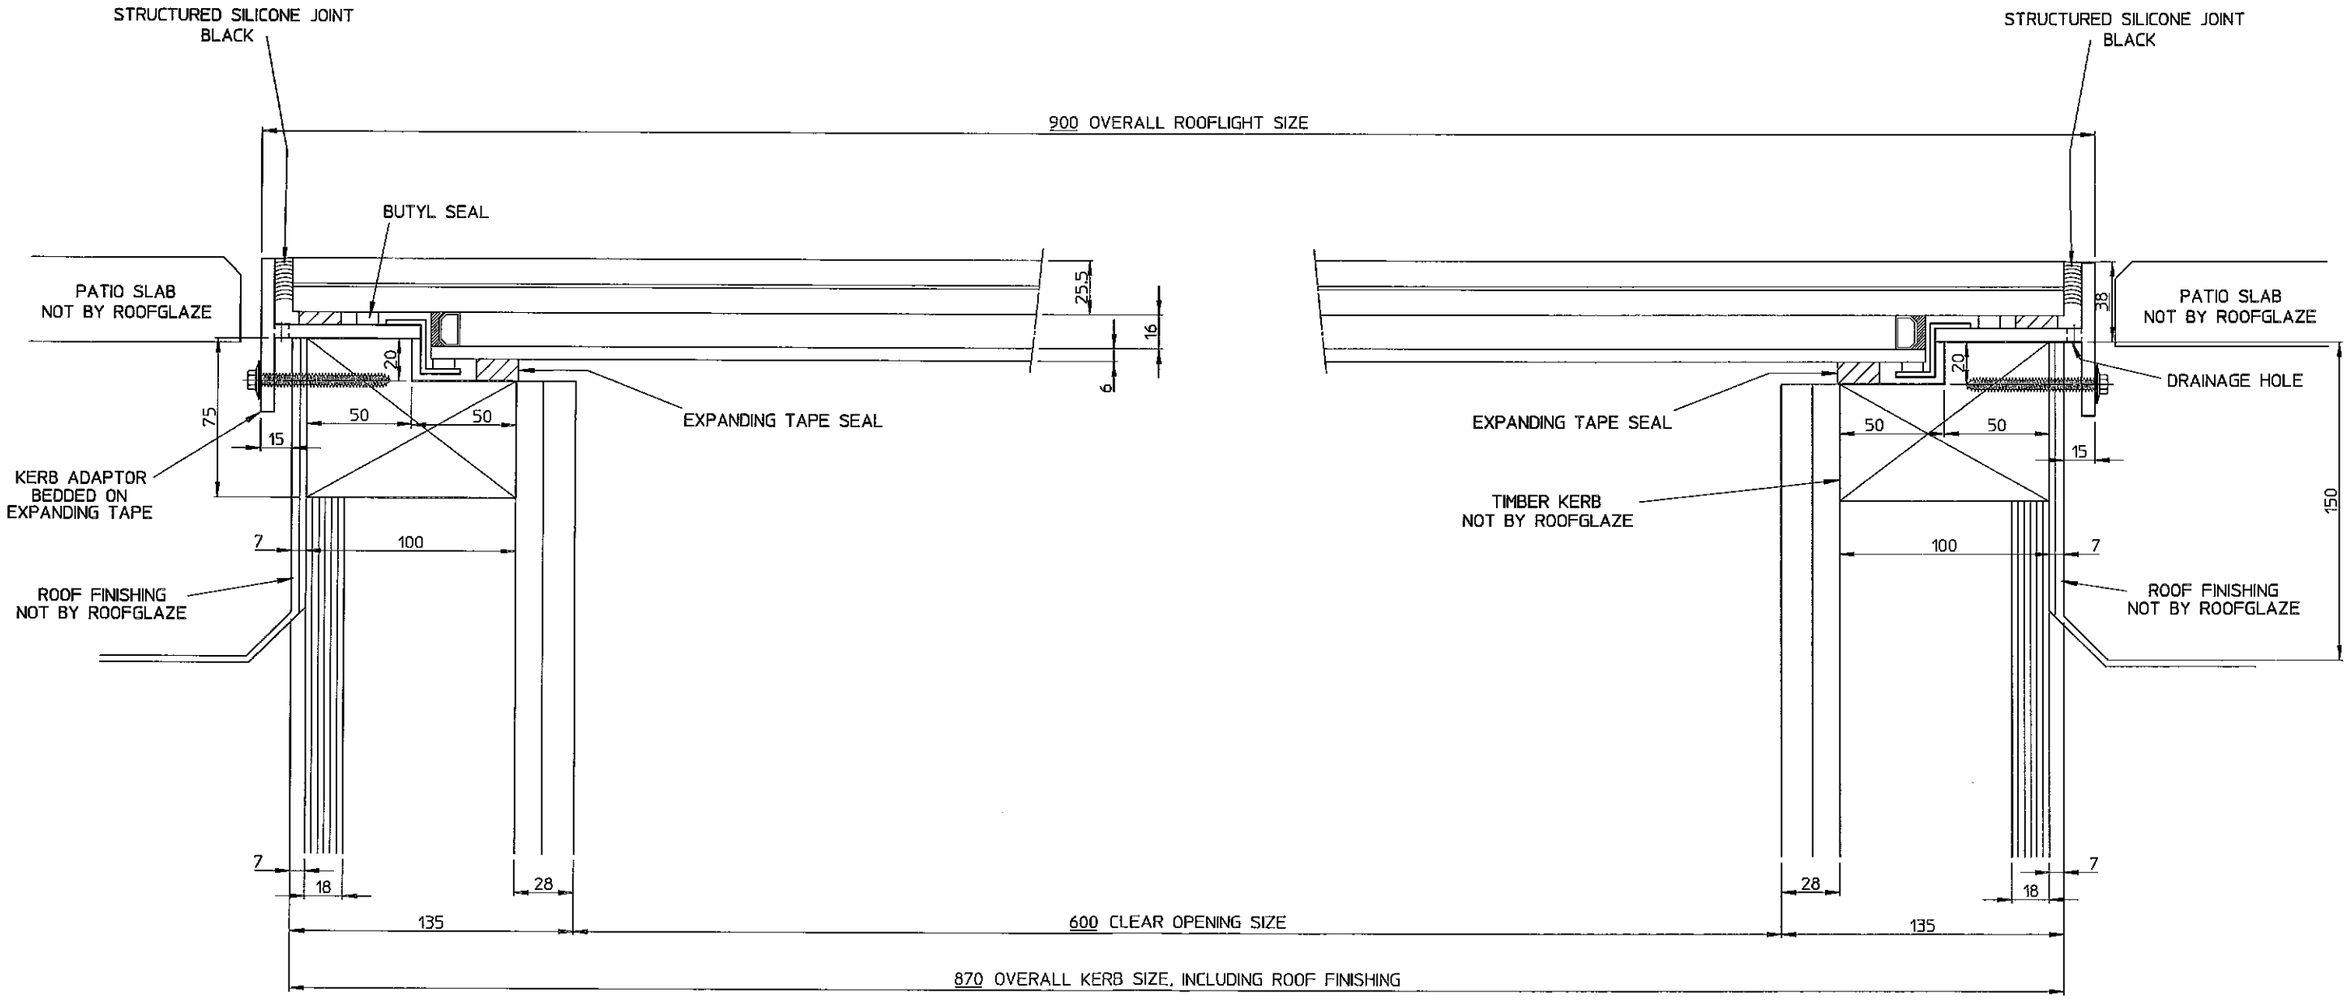

THIS DRAWING MUST NOT BE COPIED OR PASSED TO A THIRD PARTY WITHOUT WRITTEN CONSENT FROM ROOFGLAZE LIMITED.

CHECKED
DATE
DRAWN R. PADDICK
DATE 30-Mar-2011

TOLERANCE UNLESS OTHERWISE STATED ±5
DIMENSIONS IN MM
SCALE 1:1.5 @ A1

MATERIAL GLASS ALUMINIUM
FINISH POLYESTER POWDER COATING RAL 7024 GLOSS GRAPHITE GREY

REV	AMENDMENTS	SIGNED	CHECKED	DATE
B	SLIP RESISTANT COATING	R.A.P.		3-5-11
A	OVERALL ROOFLIGHT SIZE 900x900 WAS 930x930	R.A.P.		5-4-11
	INSTALLED FLAT SANDBLAST ALL OVER FACE 1			

Roofglaze Limited.
30-32 Little End Road, Eaton Socon, St Neots, Cambs. PE19 8JH
Telephone 01480 474797. Fax 01480 474774.
E-mail technical@roofglaze.co.uk

ROOFGLAZE

TITLE: FLAT GLAZE ROOFLIGHT
KINGS COLLEGE SCHOOL

A1

QUOTE Nº.

DRAWING Nº. RGP-2241-10 SHEET 2 OF 2

REV B