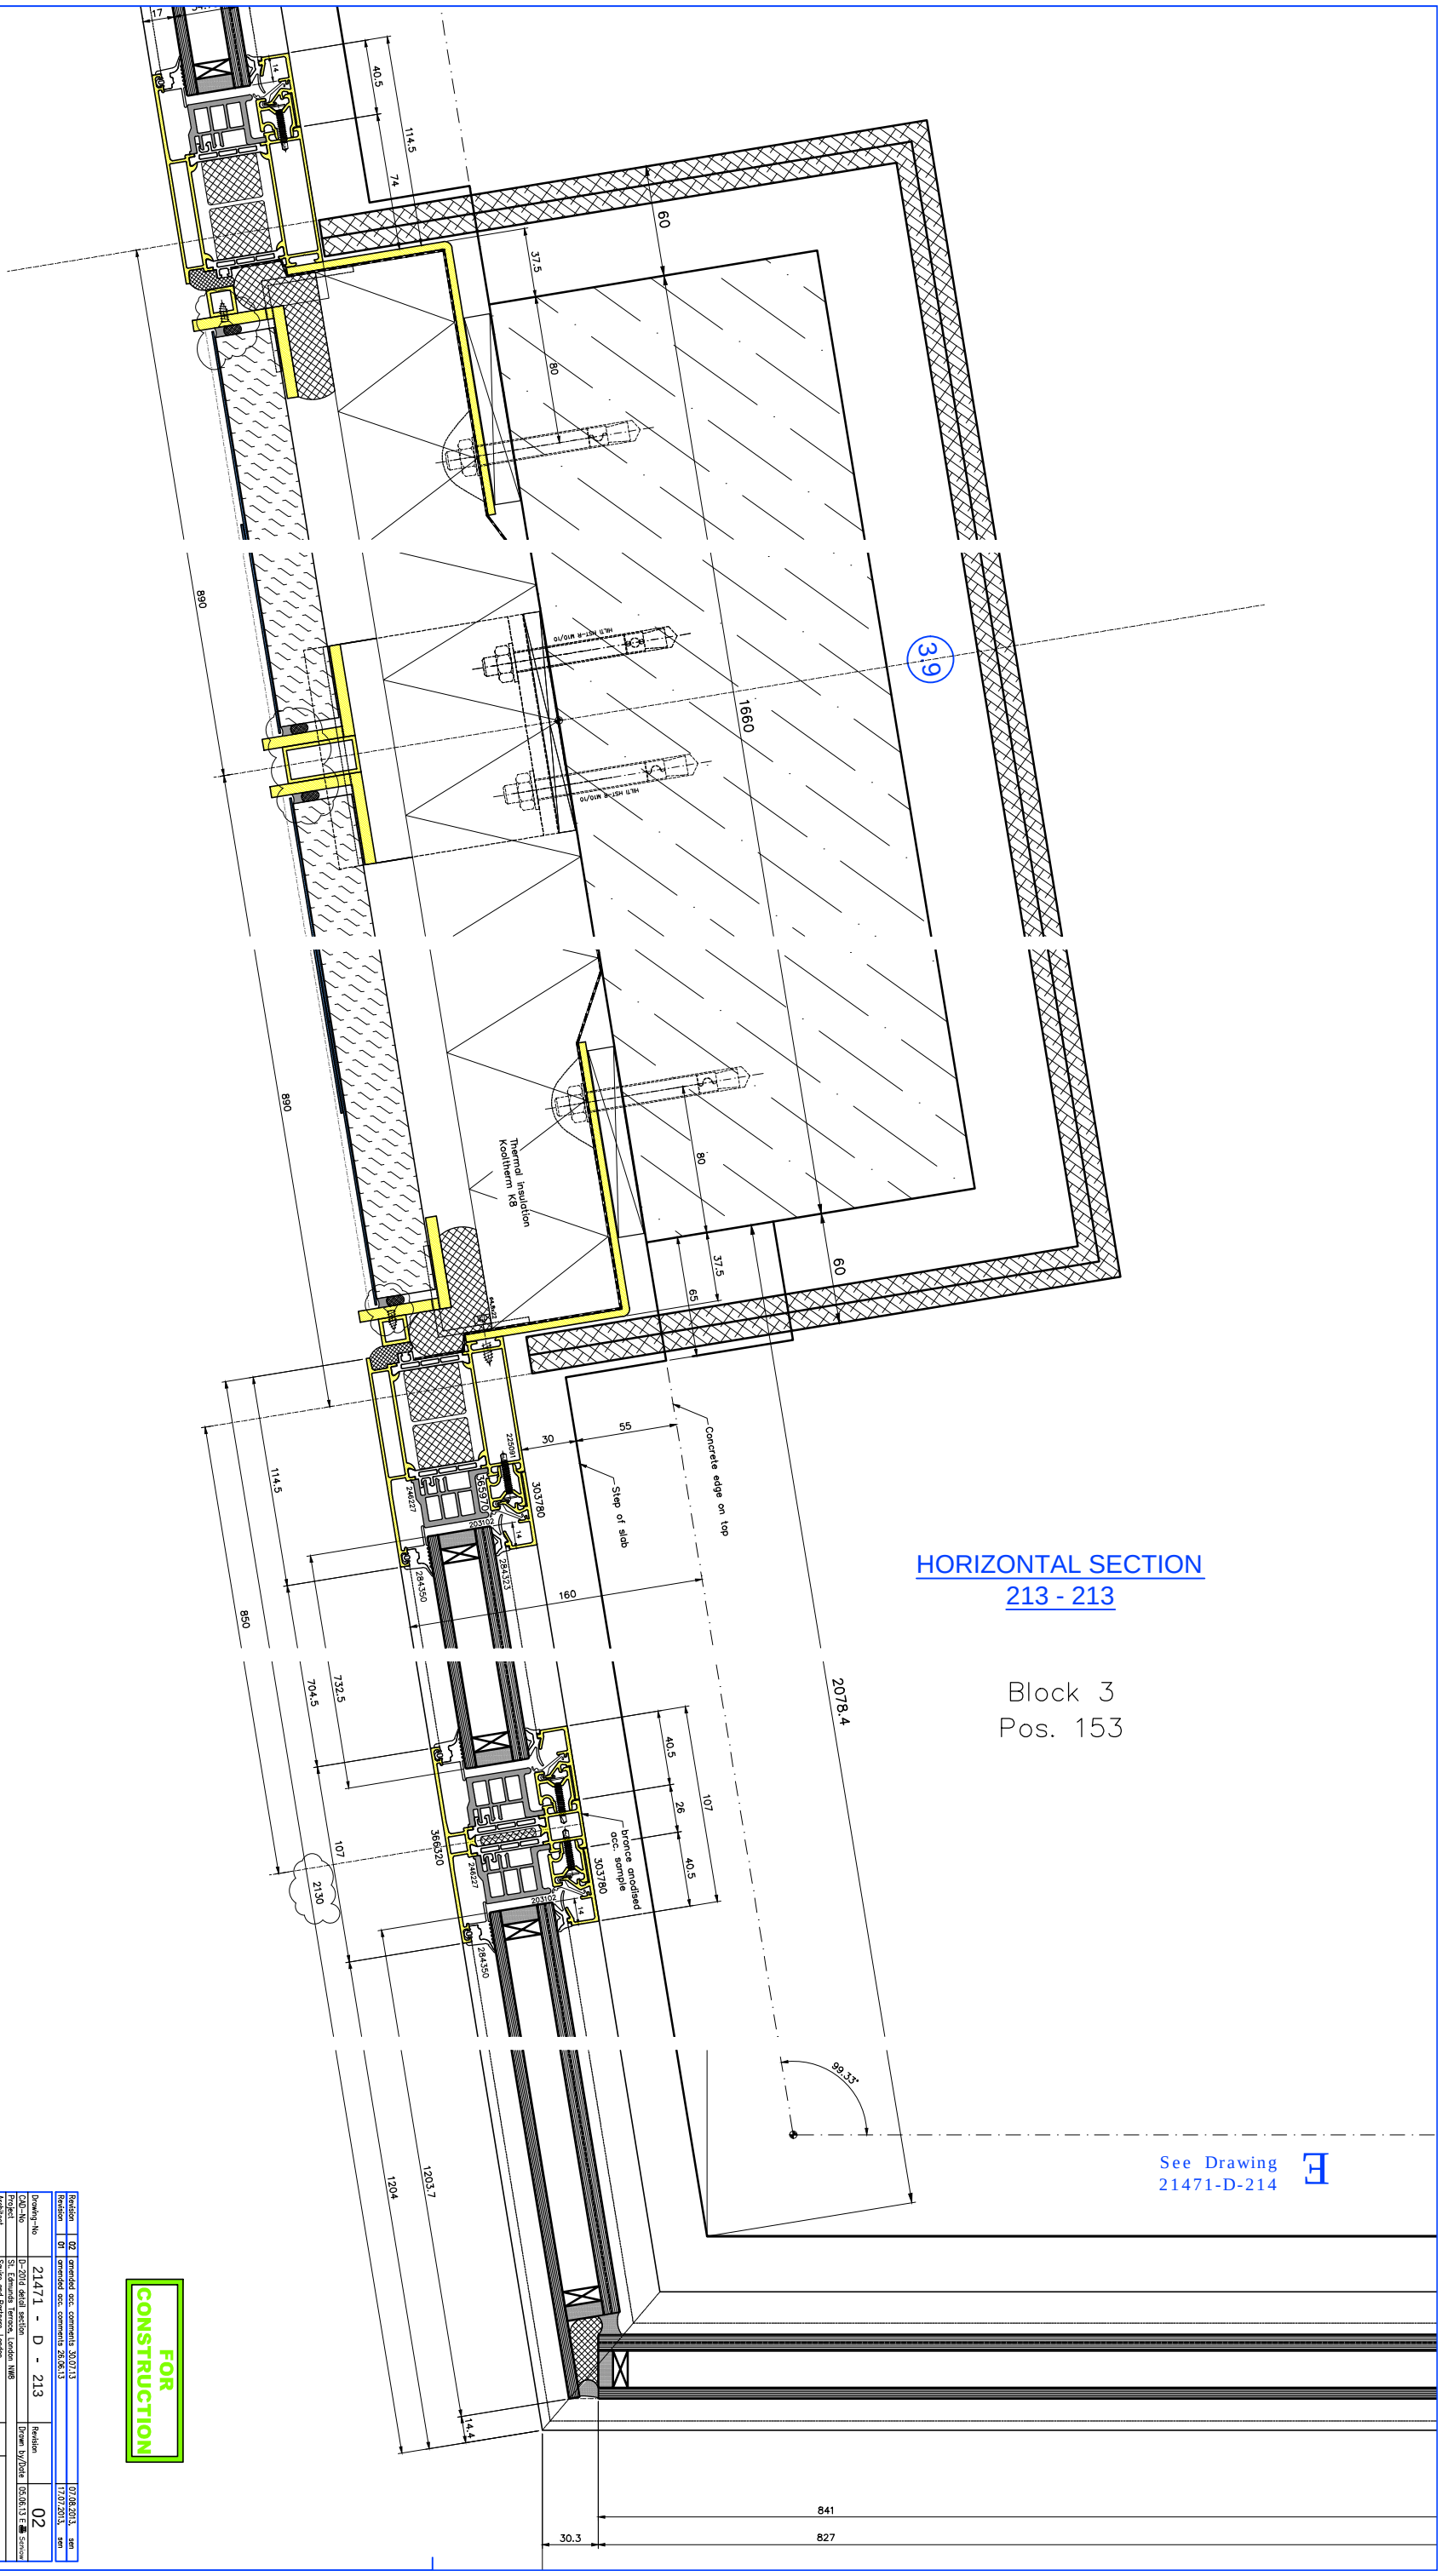

HORIZONTAL SECTION
213 - 213

FOR CONSTRUCTION

Revision		
Revision		
01	amended acc. comments 26.06.13	17.07.2013, sen
02	amended acc. comments 30.07.13	07.08.2013, sen

Drawing-No	21471 - D - 213
CAD-No	D-20\d detail section
Project	St. Edmunds Terrace, London NW8
Architect	Squire and Partners, London
Contractor	

Revision 02 | Drawn by/Date 06.08.13 E | Checked

Scale: 1:1 | 1389 x 841 | Status

Titles: Window Type 01
Level 5
H - Section 213 - 213
Pos. 153

Status: A — Approved for construction; B — Approved for construction with considerations as noted; C — Not approved for construction, resubmission required

Metallbau Frühauf
Metallbau Frühauf GmbH
www.metallbau-fruehauf.com
Tel.:
+49 (0)7562 6610-0
Fax:
tel-fruehauf@t-online.de

Copyright by Metallbau Früh