Drawing-No	21471 - C - 202	Revision	02
CAD-No	C-201b detail section	Drawn by/Date	19.06.13 E. Senlow
Project	St. Edmunds Terrace, London NW8		
Architect	Squire and Partners, London	Checked	
Contractor			

Früh
Metallbau Früh GmbH / UK Ltd
www.metallbau-fruehcom
Tel.: +49 (0)7665 8910-0
e-mail: mail-office@metallbau-fruehcom

Scale: 1:1 1189 x 900

Title: Window Type 02
Level 4
H-Section 202 - 202

Status
- ☐ A Approved for construction
- ☐ B Approved for construction with consideration of the entered corrections, resubmission required
- ☐ C Not approved for construction, resubmission required

Copyright by Metallbau Früh

Revision	01	general amendment	12.06.2013, sen
Revision	02	amended acc. comments 16.07.13	27.07.2013, sen

For Elevation see drawing 21471 - C - 101 - 107

FOR CONSTRUCTION
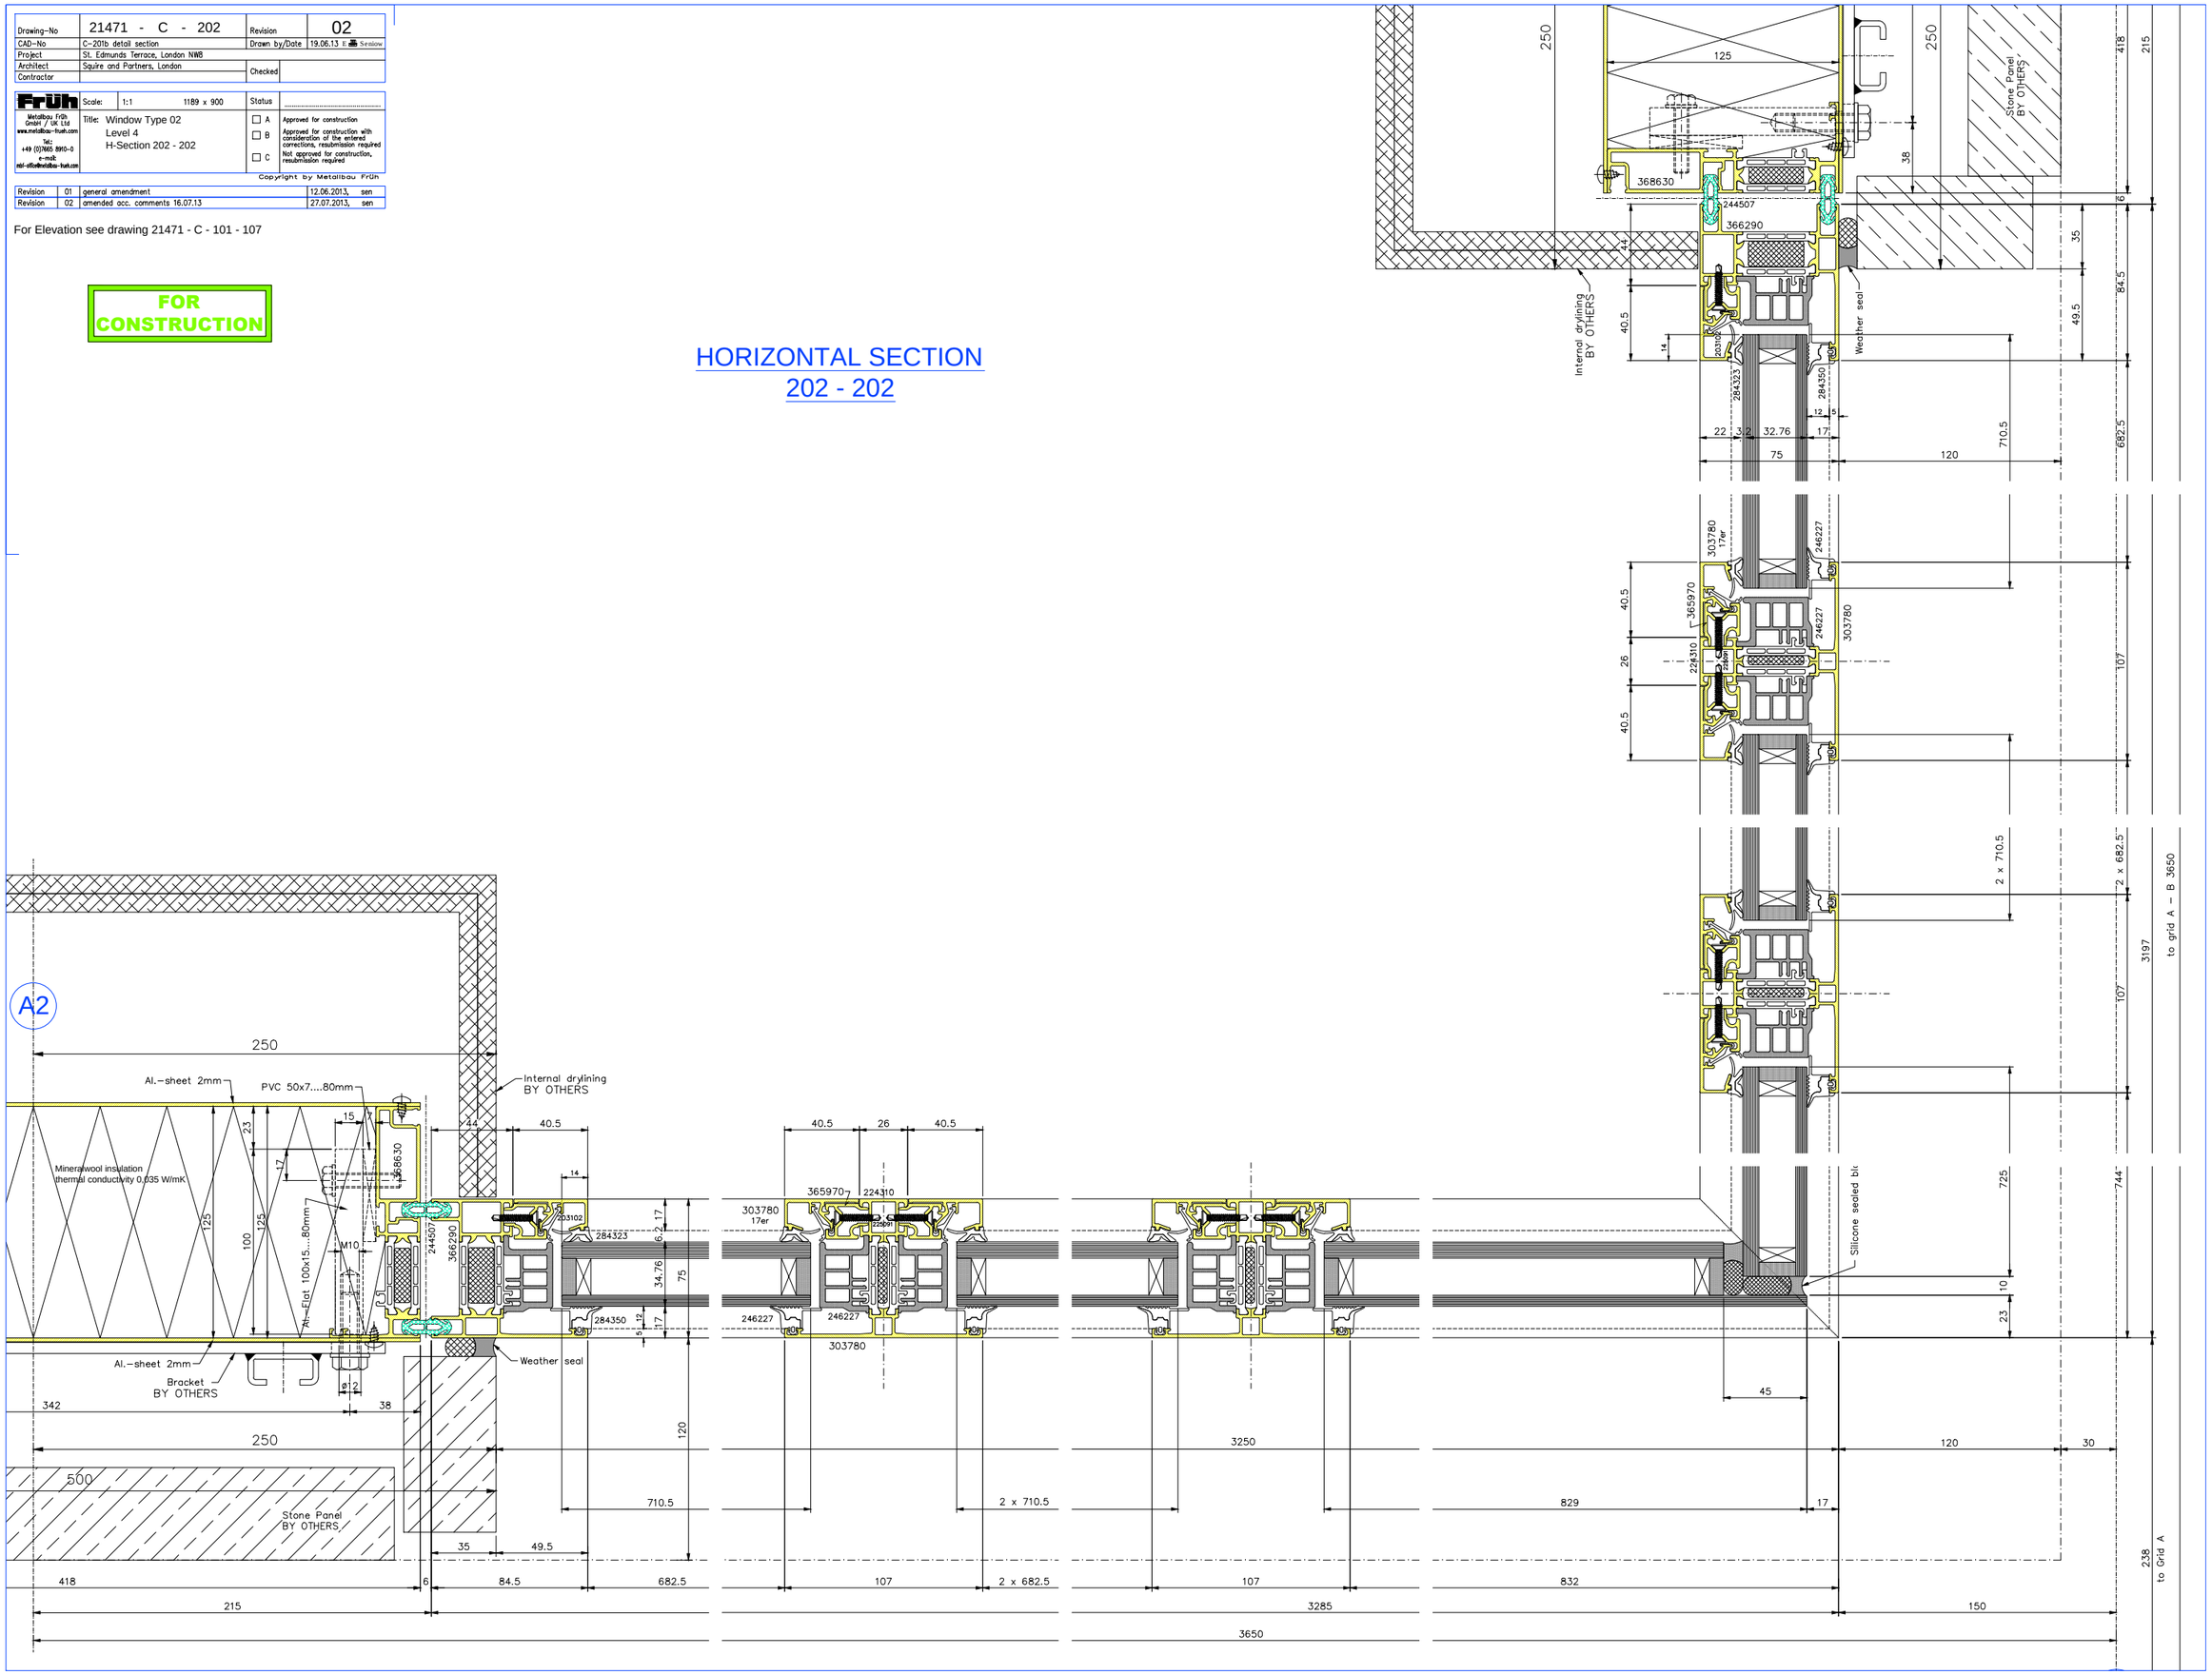
HORIZONTAL SECTION
202 - 202