©This drawing is the property of Harrison Company Limited. Copyright is reserved by them and the drawing issued on condition that it is not copied either wholly or part without the consent in writing of Harrison Company Limited. Figured dimensions to take preference over those scaled. All dimensions to be checked on site before commencement of any work or shop drawings. This drawing is to be read in conjunction with the specification when existing.

revisions

rev	by	date	comment
*			

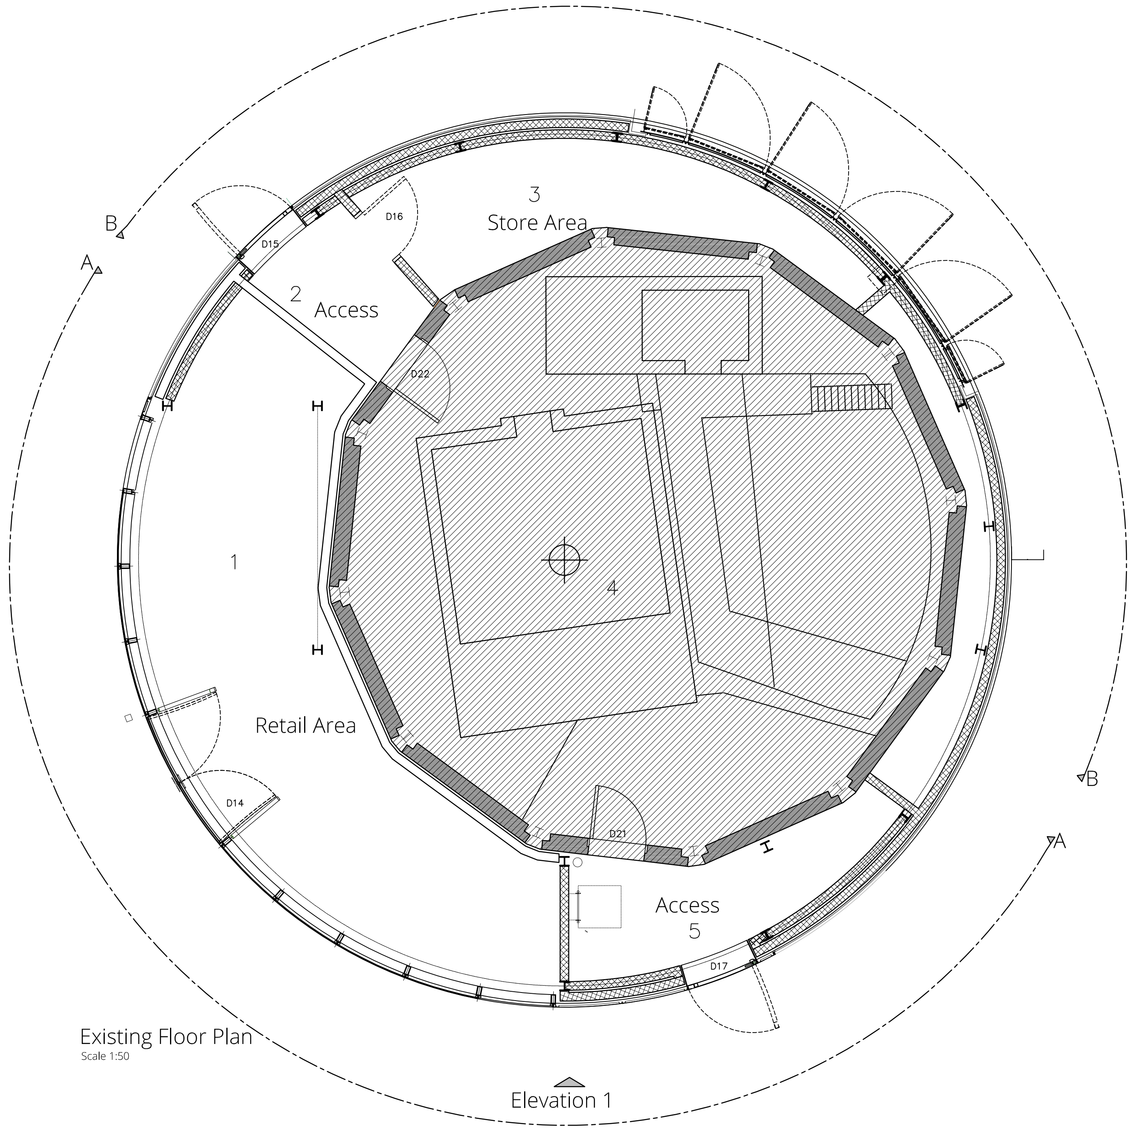

Existing Floor Plan
Scale 1:50

Scale 1:50 @ AO

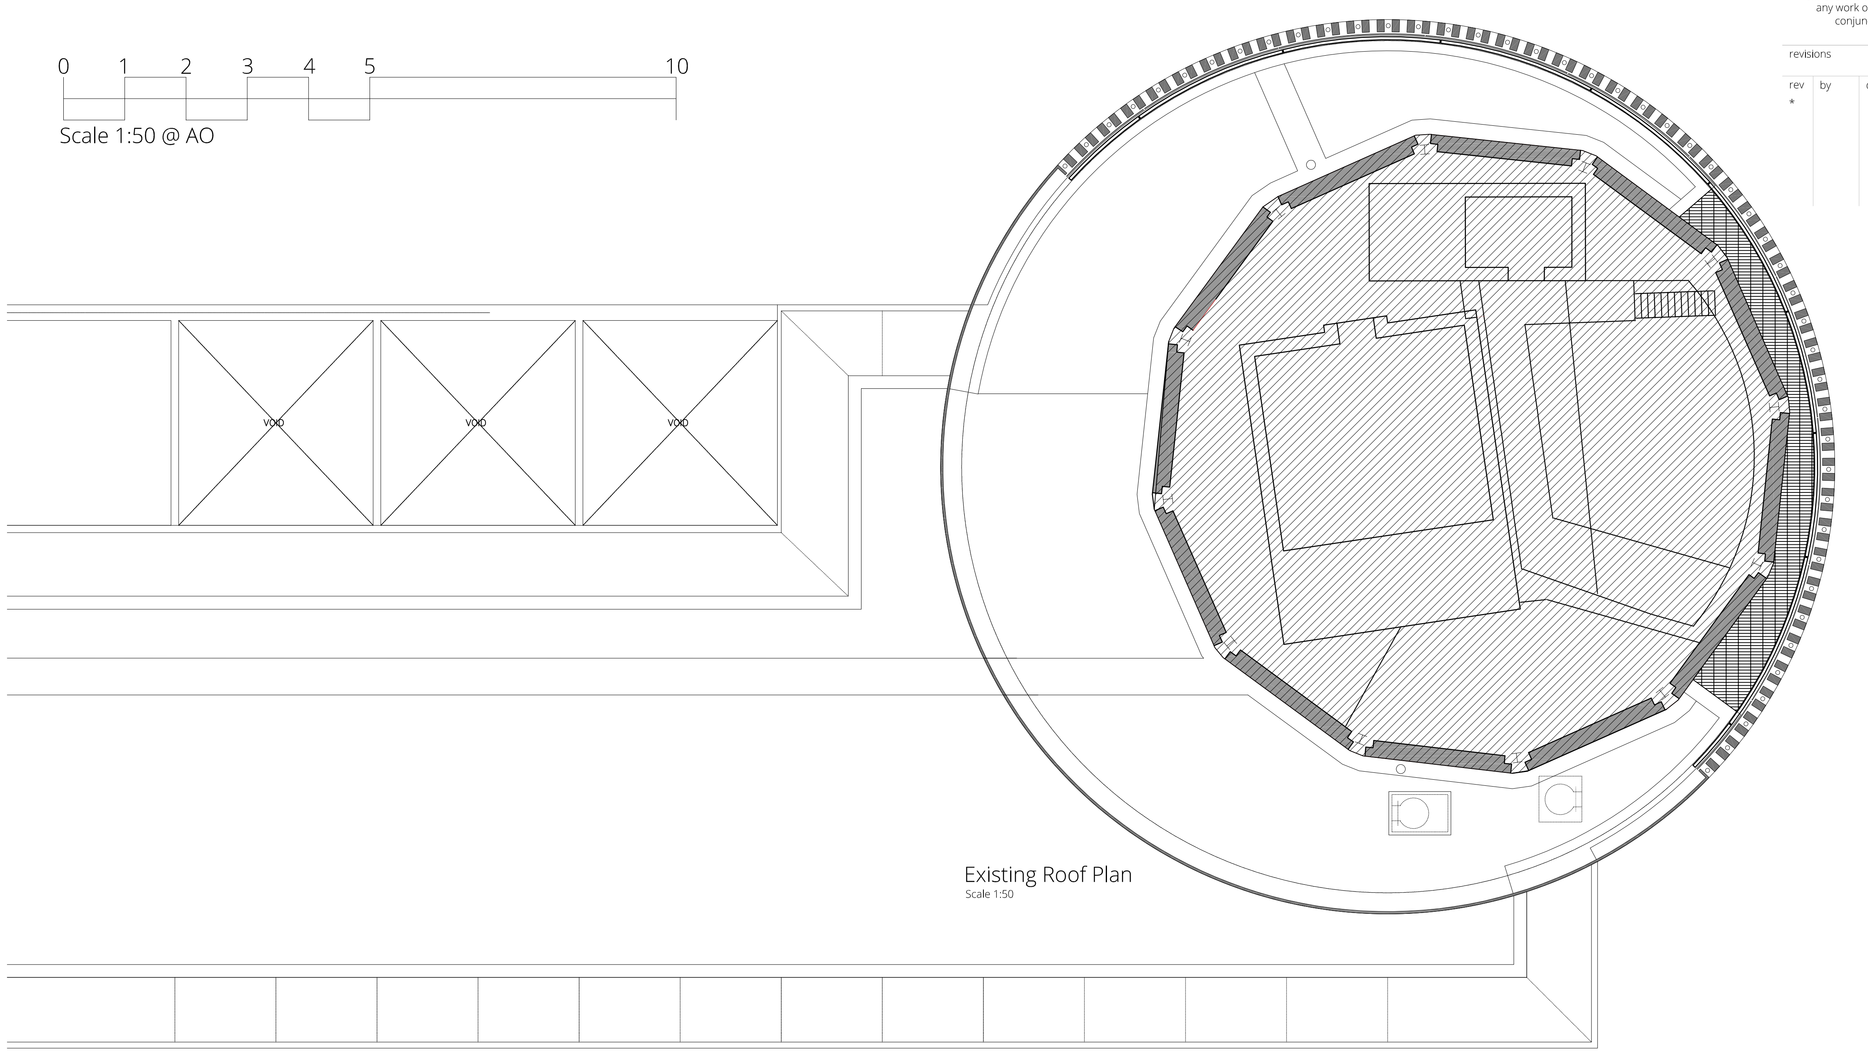

Existing Roof Plan
Scale 1:50

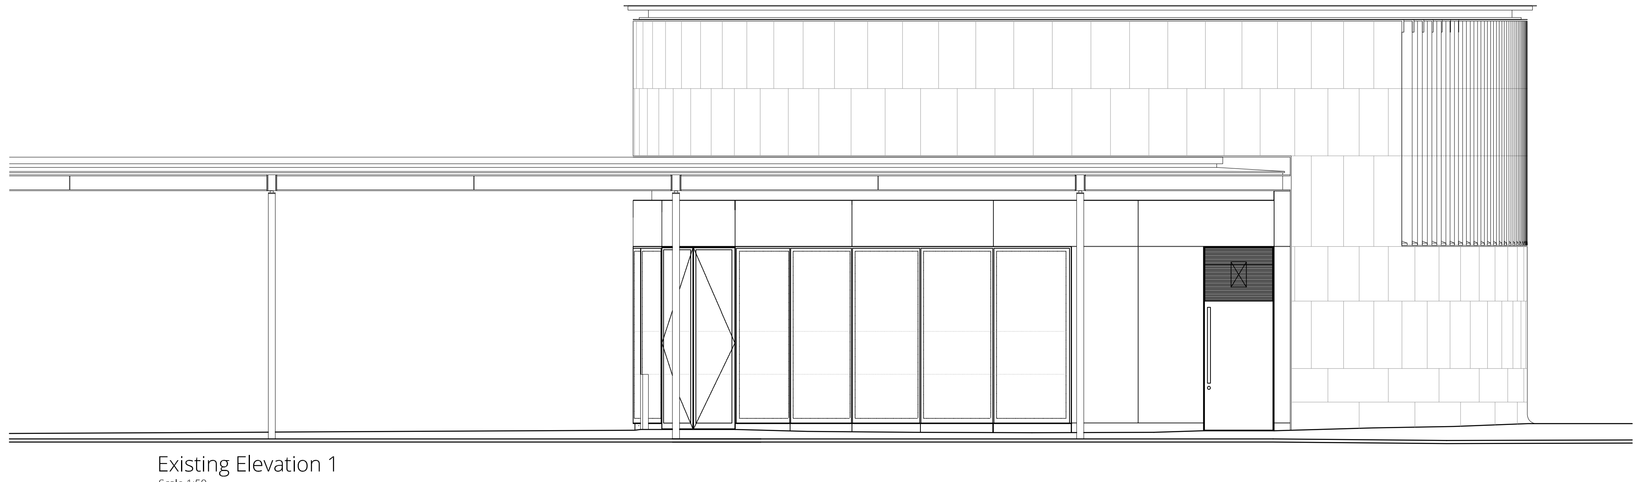

Existing Elevation 1
Scale 1:50

Existing Elevation 2
Scale 1:50

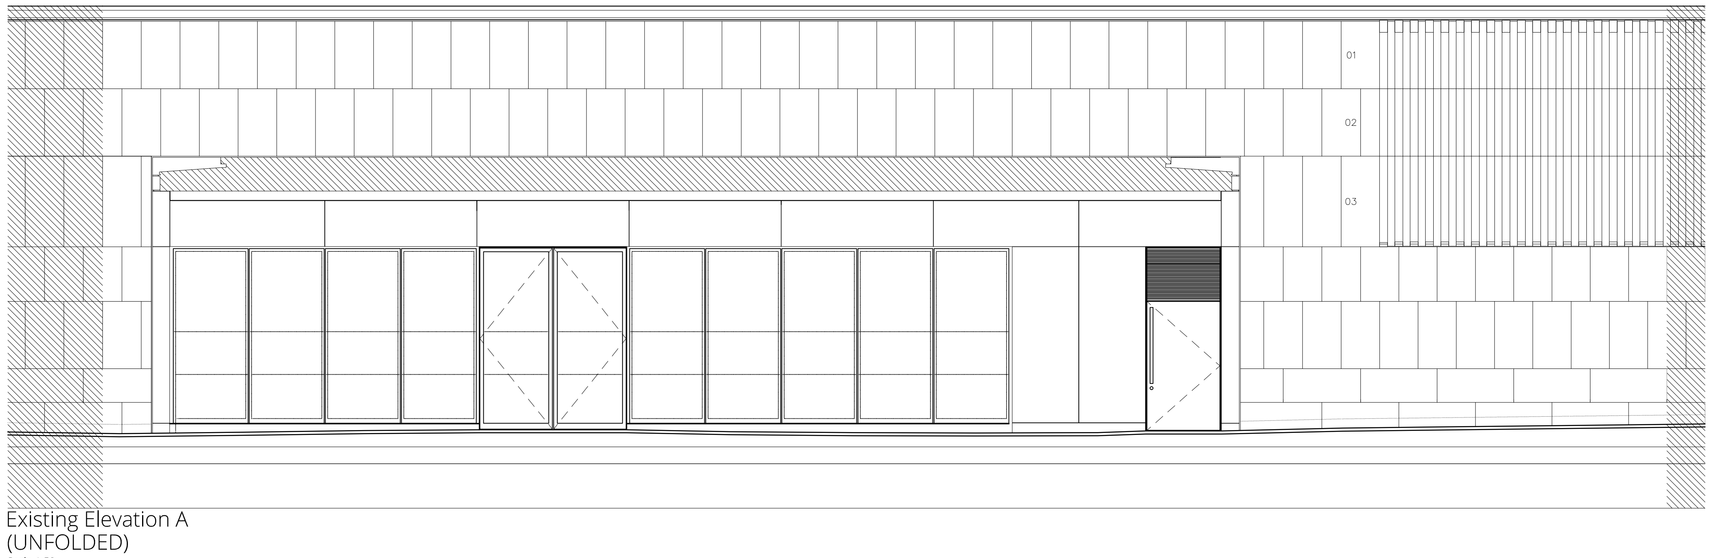

Existing Elevation A
(UNFOLDED)
Scale 1:50

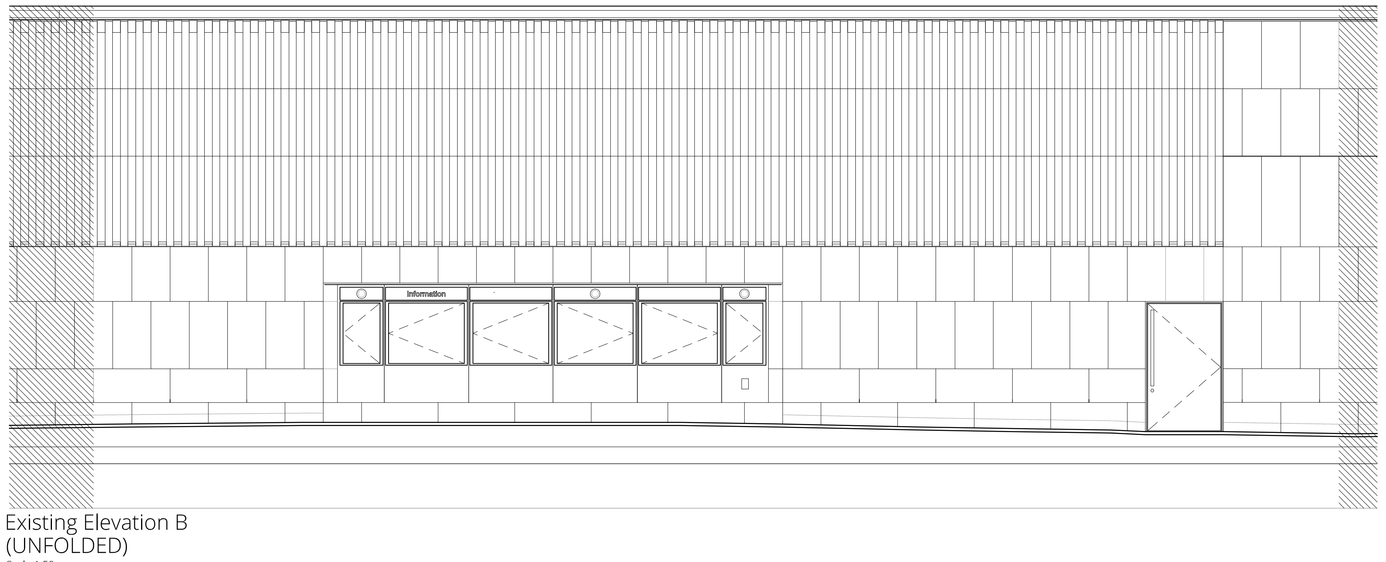

Existing Elevation B
(UNFOLDED)
Scale 1:50

harrison
REALISING CREATIVE ENVIRONMENTS

LONDON: 39 Margaret Street, London W1G 0JQ
Call +44 (0)20 7493 6397

BIRMINGHAM: 15 Coleshill Street, Sutton Coldfield,
Birmingham B72 1SD
Call +44 (0)121 321 3030

info@harrison.hn www.harrison.hn

client
giraffe

project
Giraffe Stop
Kings Cross Kiosk

title
Existing Plans + Elevations

drawn	CB,	check	
scale @ A0	1/50	date	Sep 2013

project/dwg no.
2908/101/*