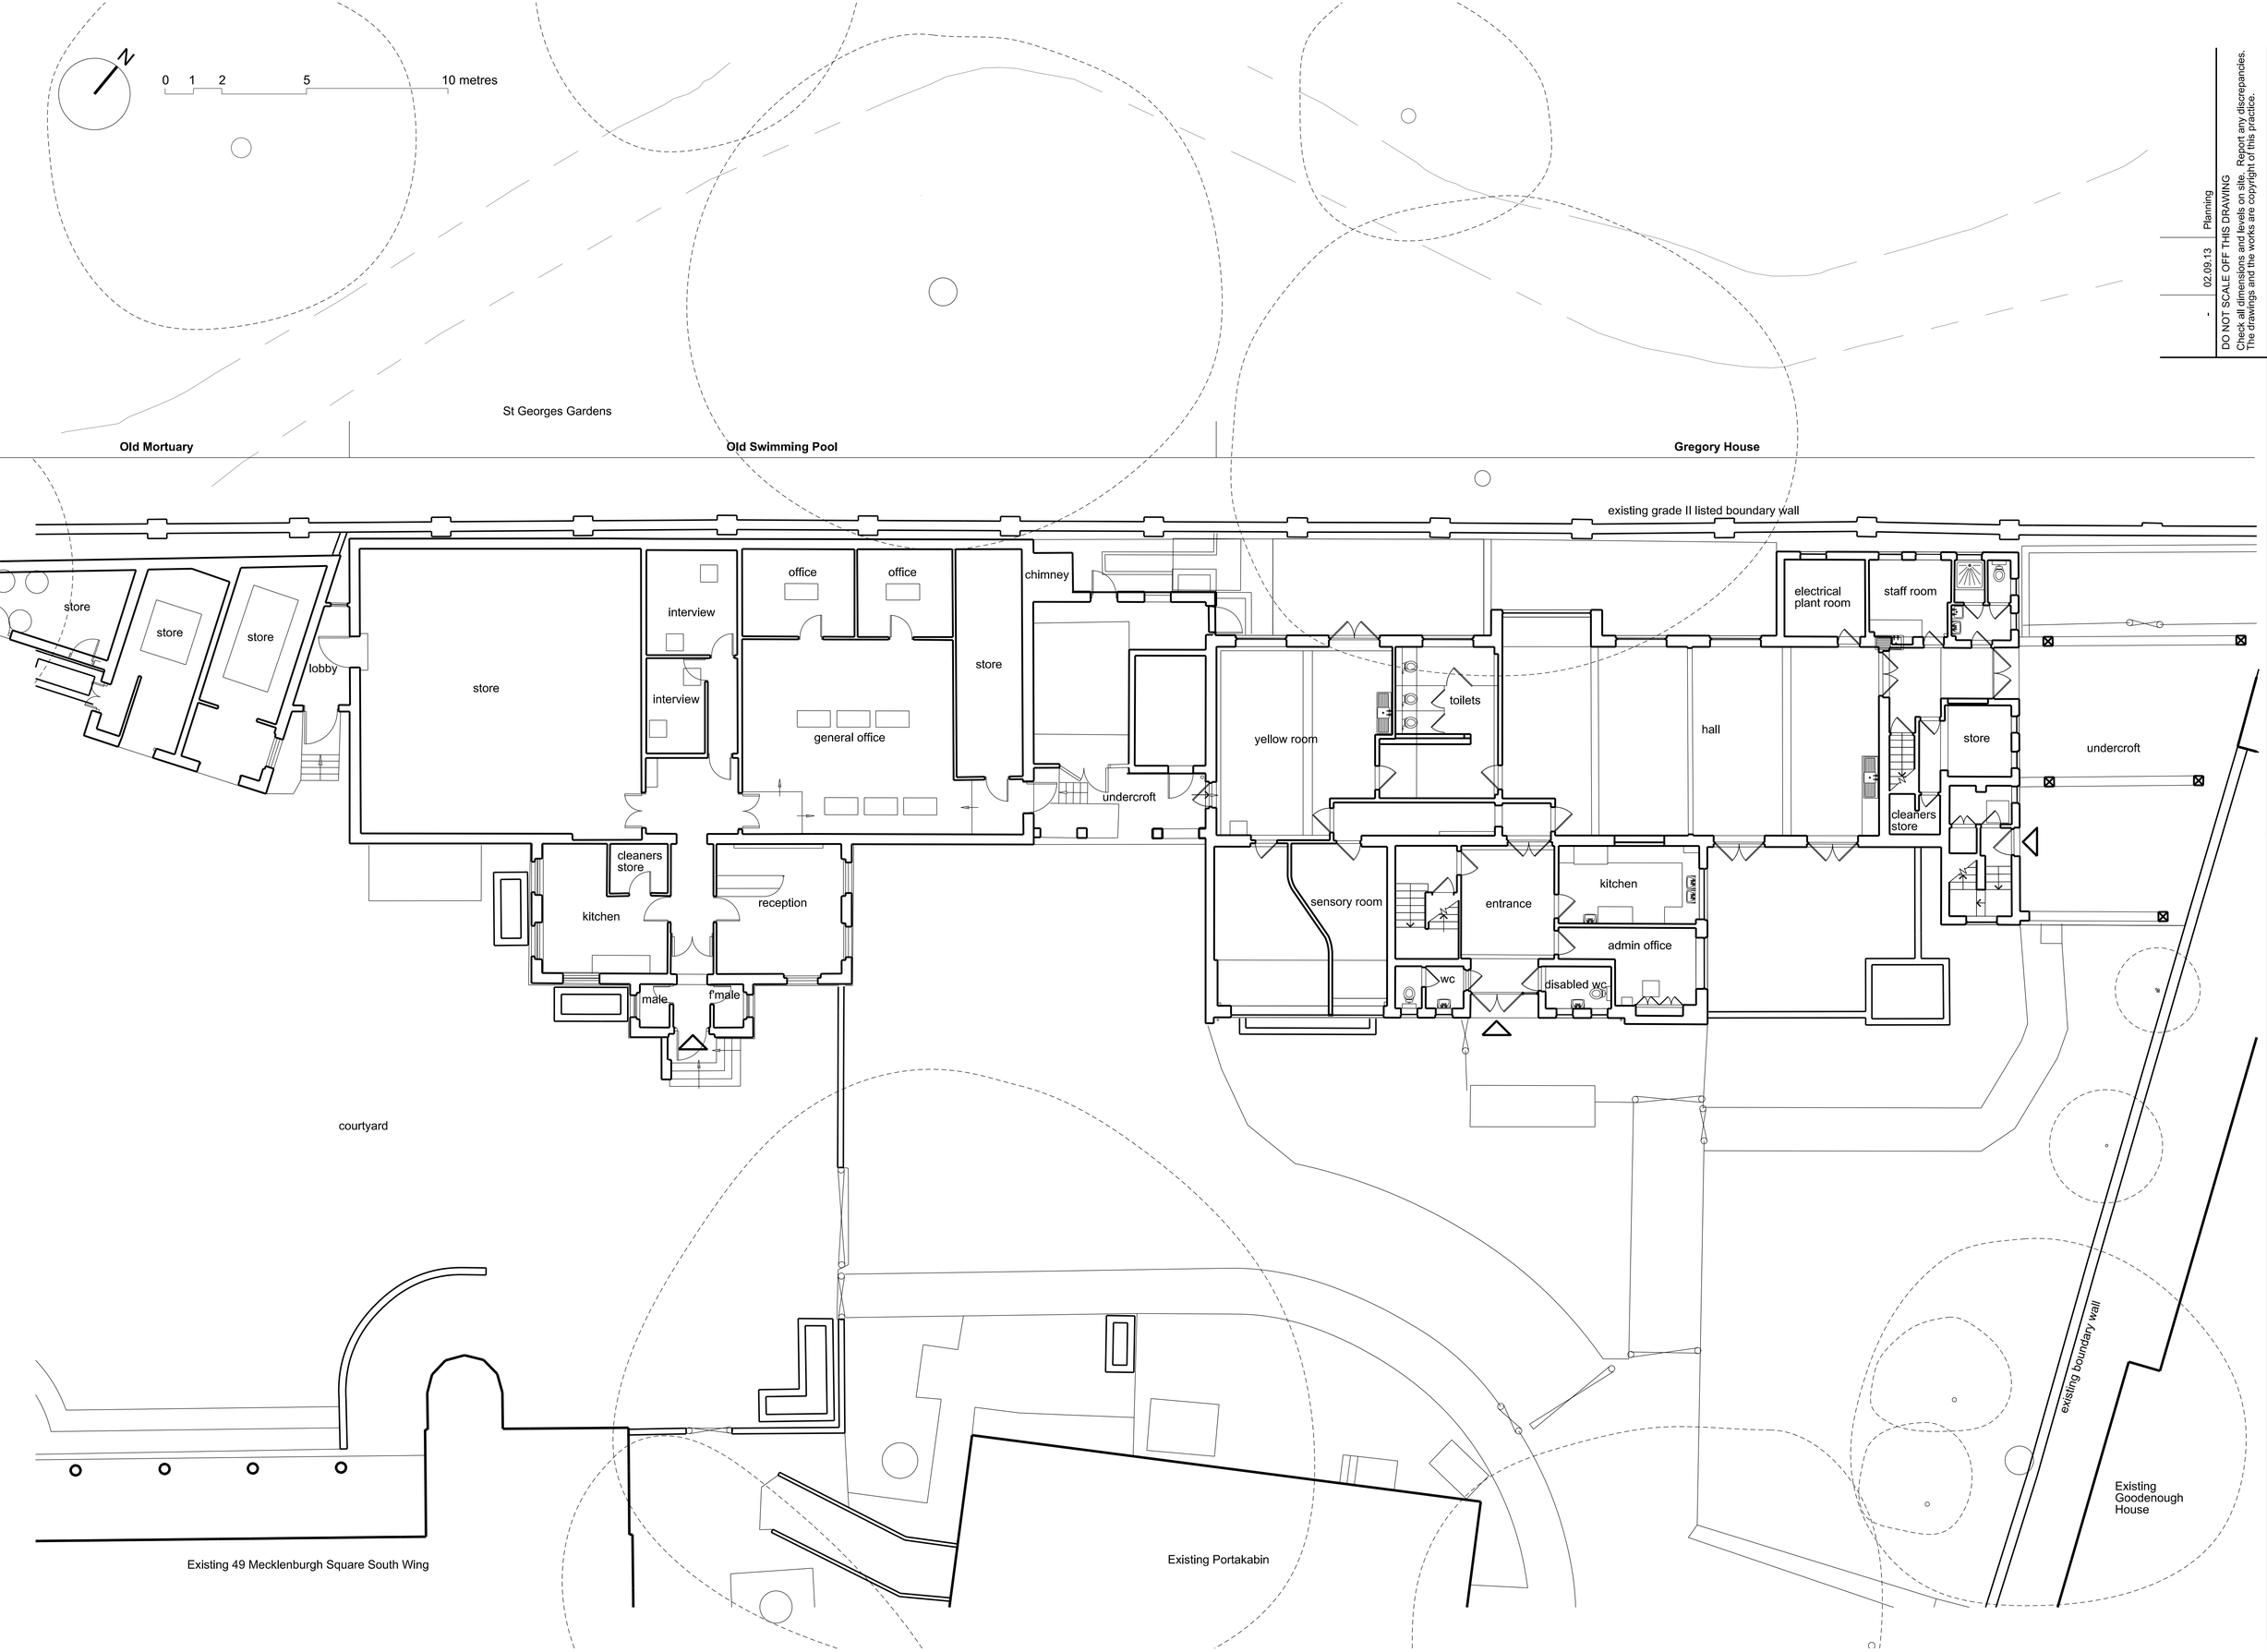


| | | |
|---|---|---|
| - | 02.09.13 | Planning |

DO NOT SCALE OFF THIS DRAWING
Check all dimensions and levels on site. Report any discrepancies.
The drawings and the works are copyright of this practice.

Rev Date: - 02.09.13

Scale: 1:100@A1 1:200@A3

Rev: -

Status: Planning

Drwg No: 0903E_000

Job: Coram Old Mortuary/Swimming Pool & Gregory House

Drwg description: Existing Ground Floor Plans

PHILIP MEADOWCROFT ARCHITECTS
STUDIO 1A HIGHGATE BUSINESS CENTRE 33 GREENWOOD PLACE LONDON NW5 1LB
T 07905697719 E philipmeadowcroftarchitects@gmail.com