NOTES

THIS DRAWING MAY NOT BE REPRODUCED IN ANY PART OR FORM WITHOUT THE WRITTEN AUTHORITY OF THE ARCHITECT.

REV	DESCRIPTION	DATE

FRONT ELEVATION - SOUTH

REAR ELEVATION - NORTH

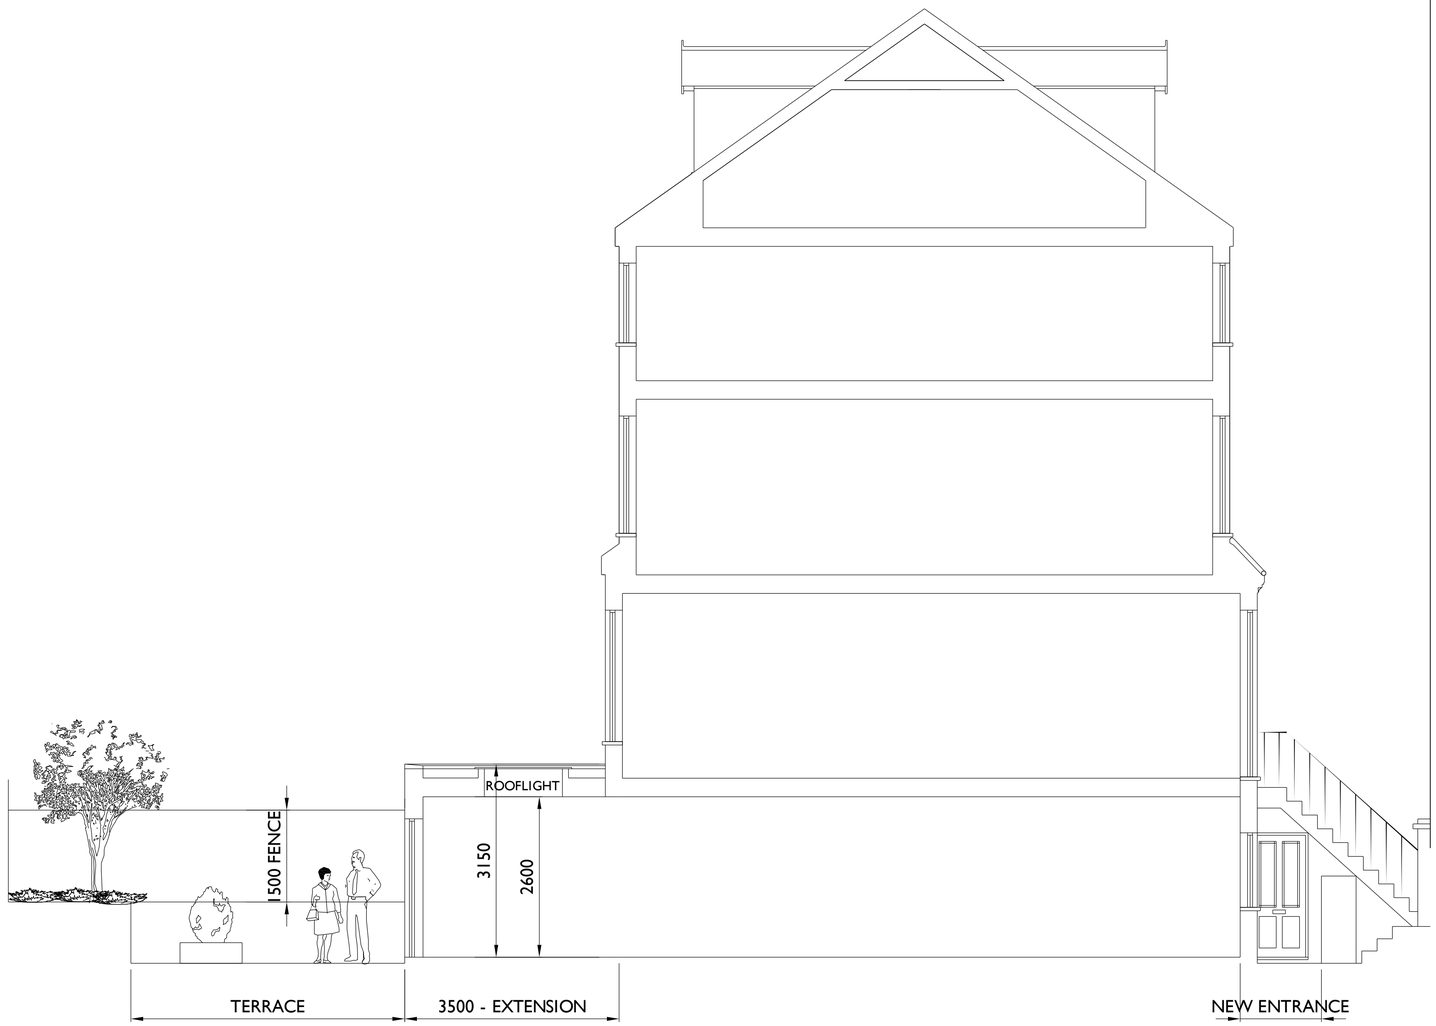

CROSS SECTION

M 1:50
0 0,5 1,0 1,5 2,0 2,5 3,0 3,5 4,0 4,5 5,0 [m]

TONY OKE
ARCHITECT

Coombe House
9 Holly Lea, Jacobswell
Guildford, Surrey,GU4 7PG

T: +44 (0) 1483 516629

E: tony@tonyokearchitect.com

Project
MR A. CASEY
14A CARLINGFORD ROAD
LONDON
NW3 1RX

Subject
DESIGN DRAWING
ELEVATIONS AS PROPOSED

Drawing Number	Revision
2013 - 12 - 13A	

Scale	Date
1/50 @ A1	JULY 2013
Drawn By	COPYRIGHT ©
AGO	