0 1 2 3 4 5 6 7 8 9 10

SCALE BAR ~ Meters

~ NOTES ~

ALL WORK TO BE TO CLIENT & LOCAL AUTHORITY APPROVAL.
ALL RELEVANT BS's & CP's TO BE COMPLIED WITH.
ANY DISTURBANCE TO BE MADE GOOD TO MATCH EXISTING.
ARCHITRAVES, CORNICES, DOORS & SKIRTINGS TO MATCH.
SERVICES TO BE ALTERED & EXTENDED AS NECESSARY.

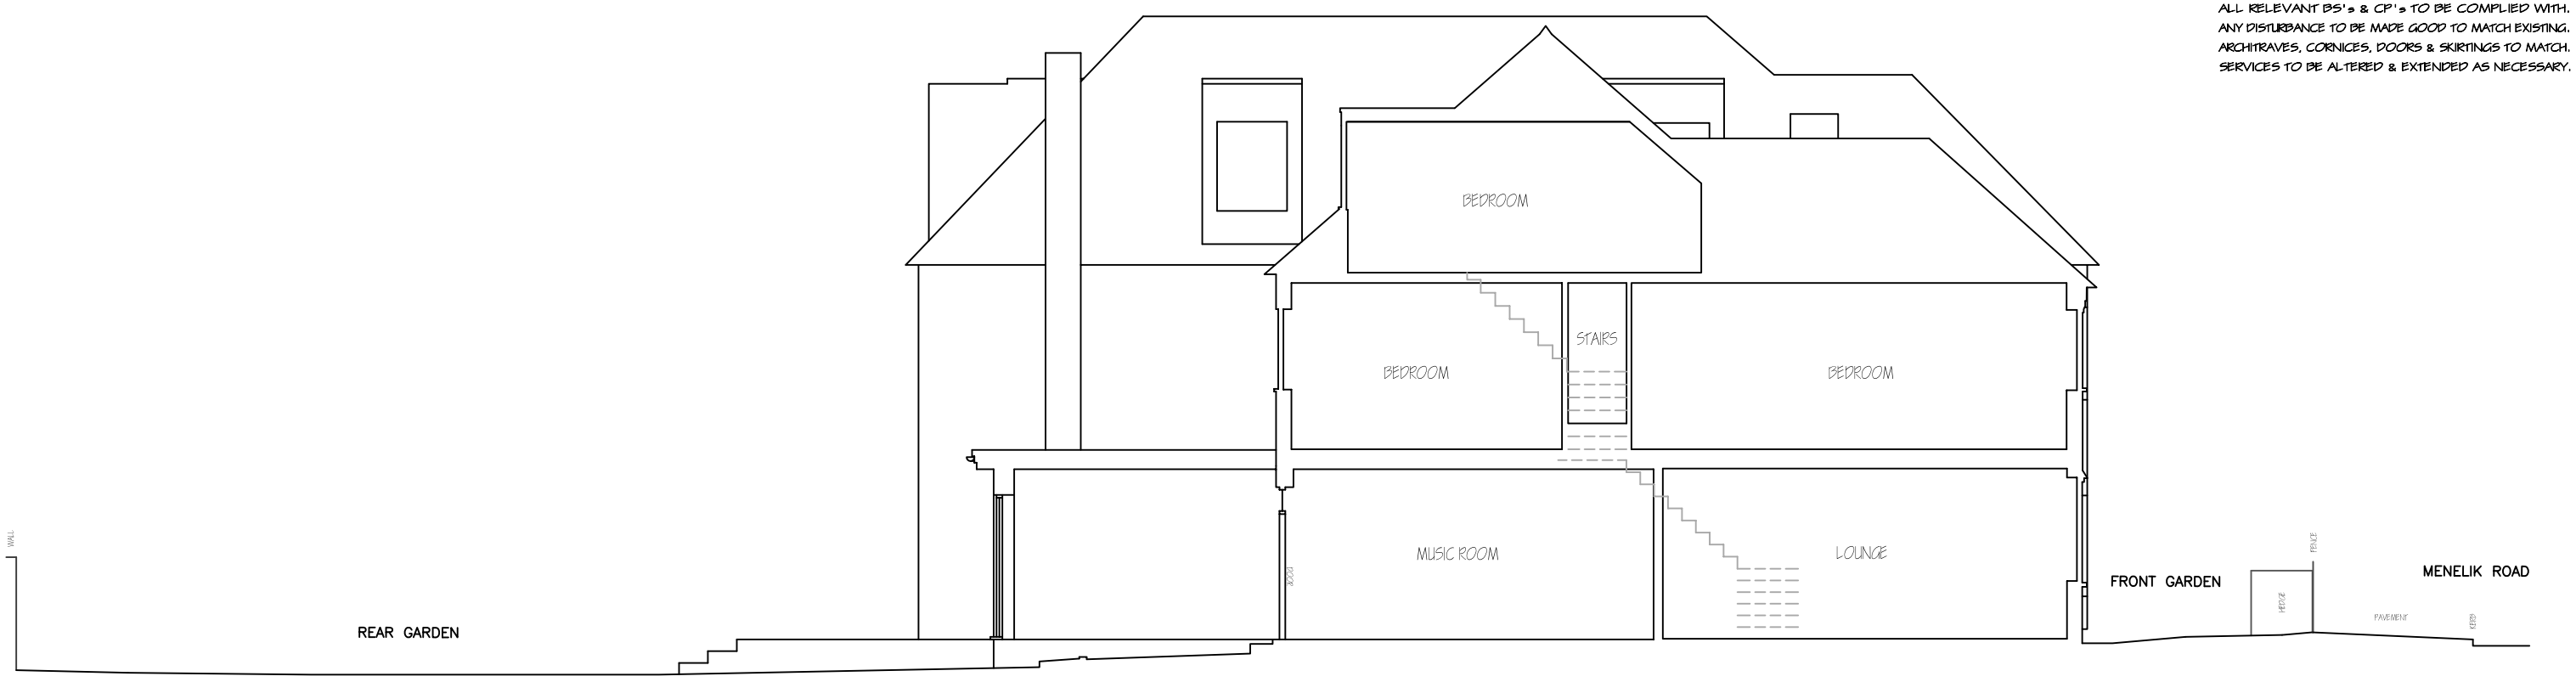

SECTION A-A

DATUM 68.00m A.O.D.

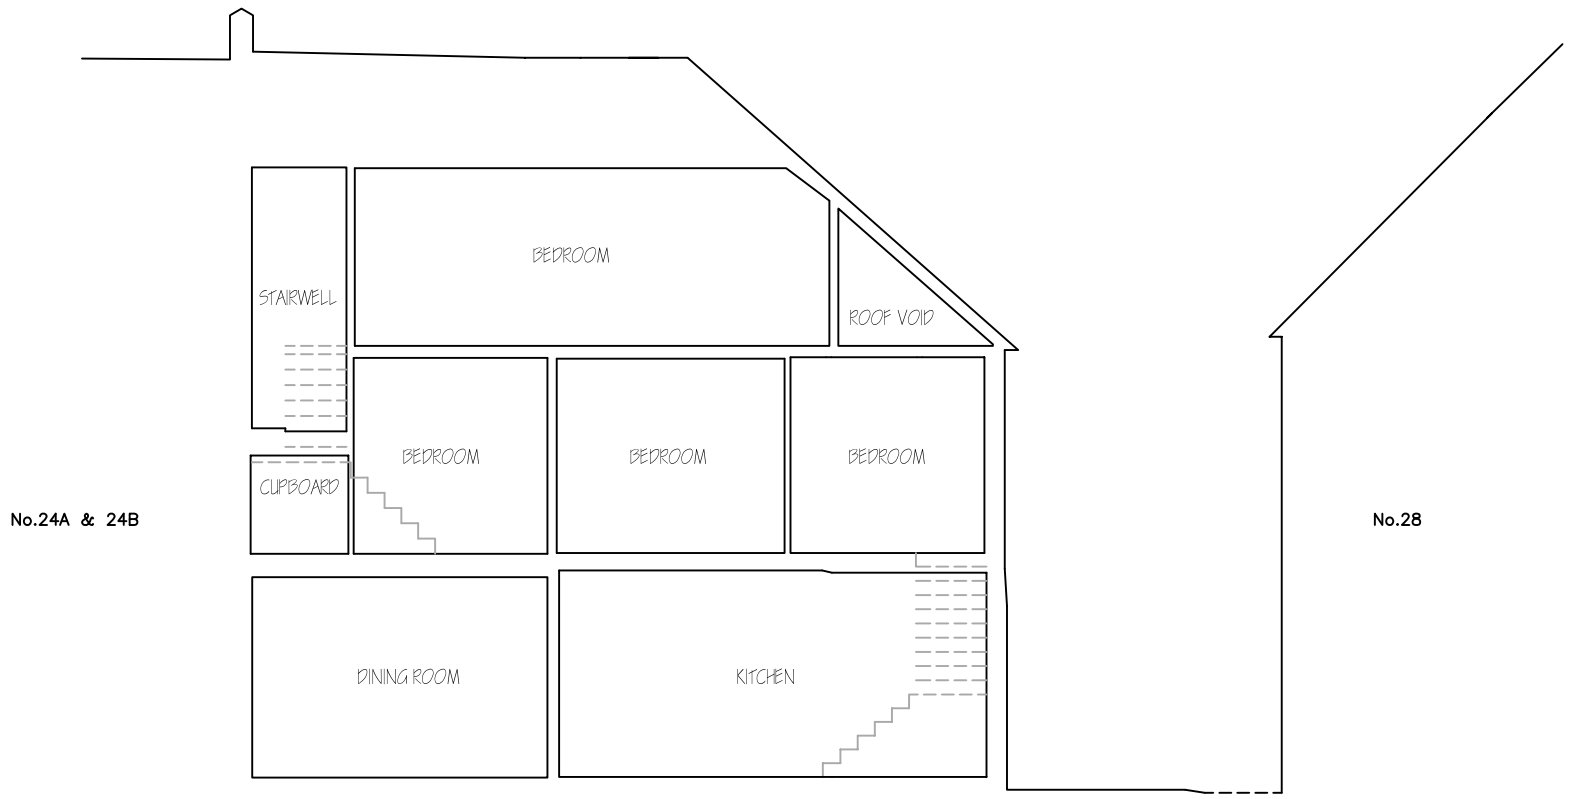

SECTION B-B

DATUM 68.00m A.O.D.

REVISIONS	DATE
REV B – Parapets removed & flat roof lowered	04/09/2013
REV A – First floor extension removed & garage to be demolished	26/07/2013

Architectural
Design & Planning

32 Grange Road
Plymouth PL7 2HY

t: 01752 341696
m: 07973 136876

THE DESIGN WORKS

TITLE
PROPOSED SECTIONS

ADDRESS
26 MENELIK ROAD
LONDON NW2 3RP

CLIENT
IVAN TANG

SCALE 1:100 & 1:50 @ A1 / @ A3 | DATE MAY 2013

DRAWING No. 130523/P/05 | REV. B