DO NOT SCALE THIS DRAWING.

ORIGINAL DRAWING SIZE A0

Notes

FOR NOTES REFER TO DRAWING NUMBER 1624-09-446

FOR SECTIONS C-C, D-D, E-E AND F-F
SEE DRAWING 1624-09-448

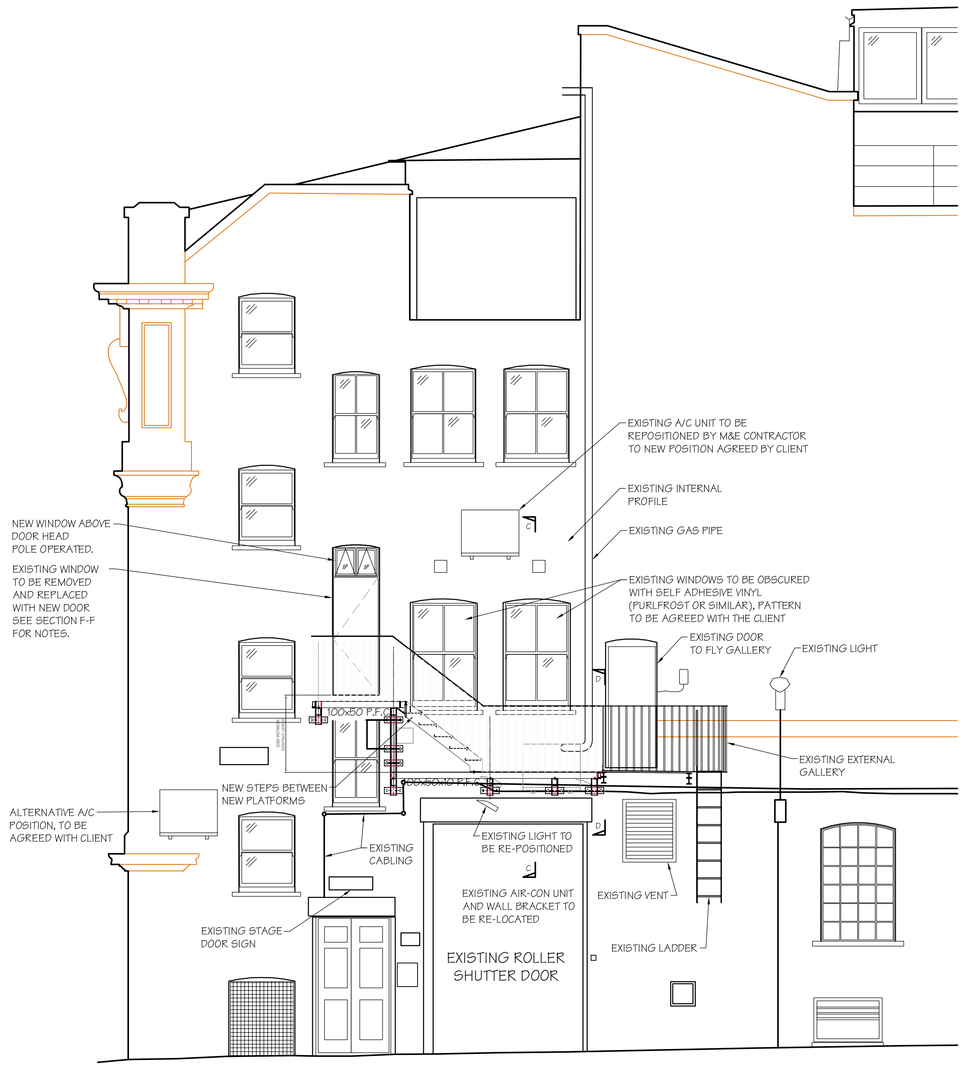

PROPOSED PART ELEVATION
ON GRAPE STREET
(SCALE 1:50 AT A0)

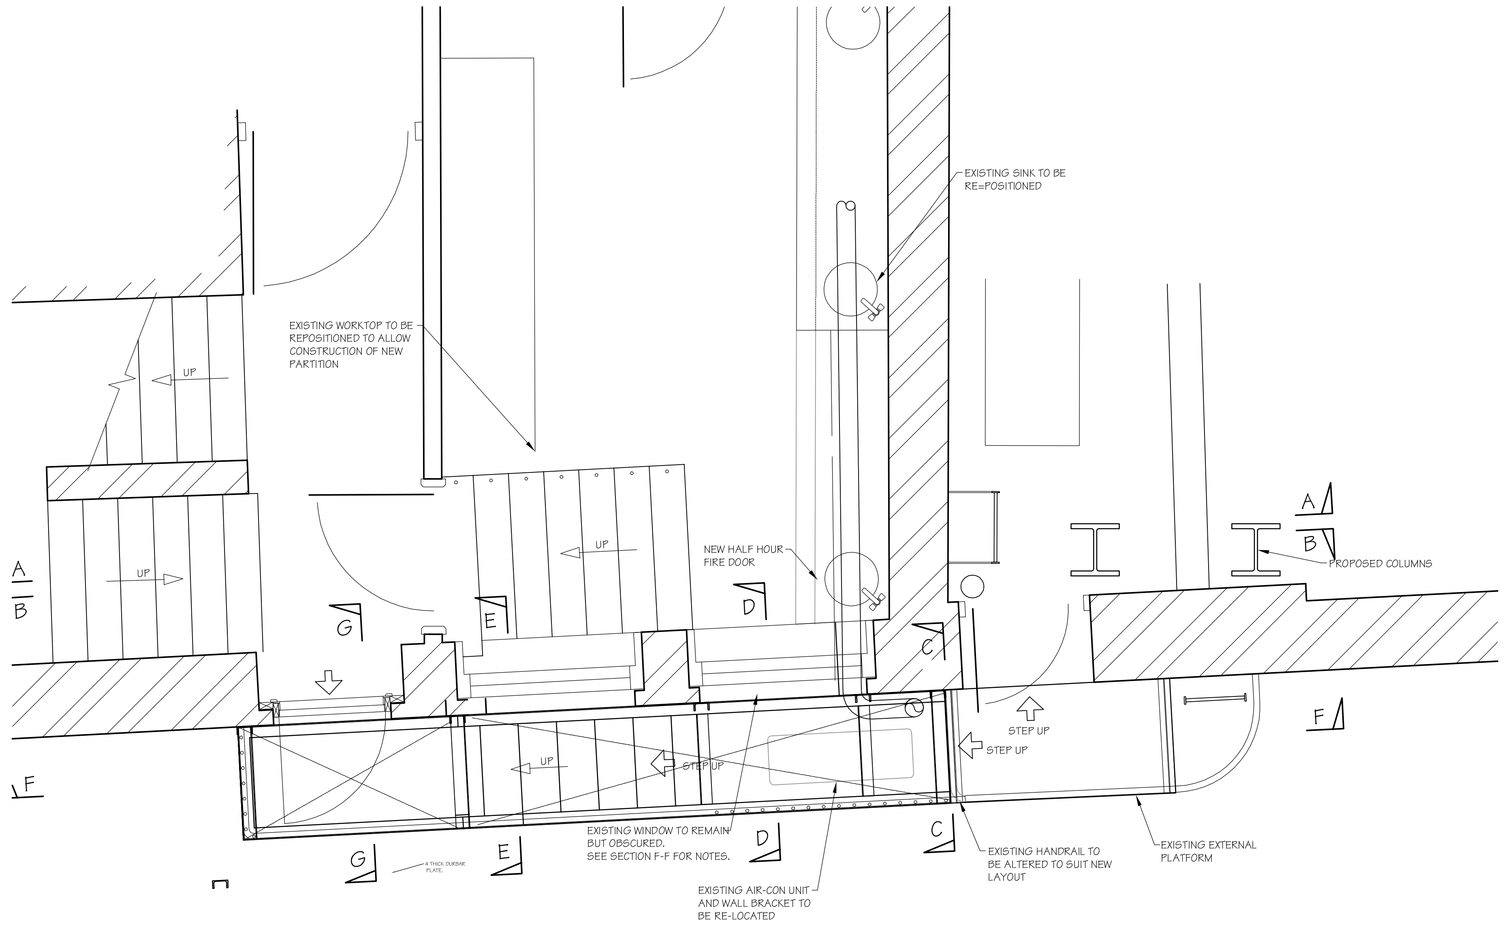

PROPOSED PART PLAN AT DRESSING
ROOM / FLY GALLERY LEVEL
(SCALE 1:20 AT A0)

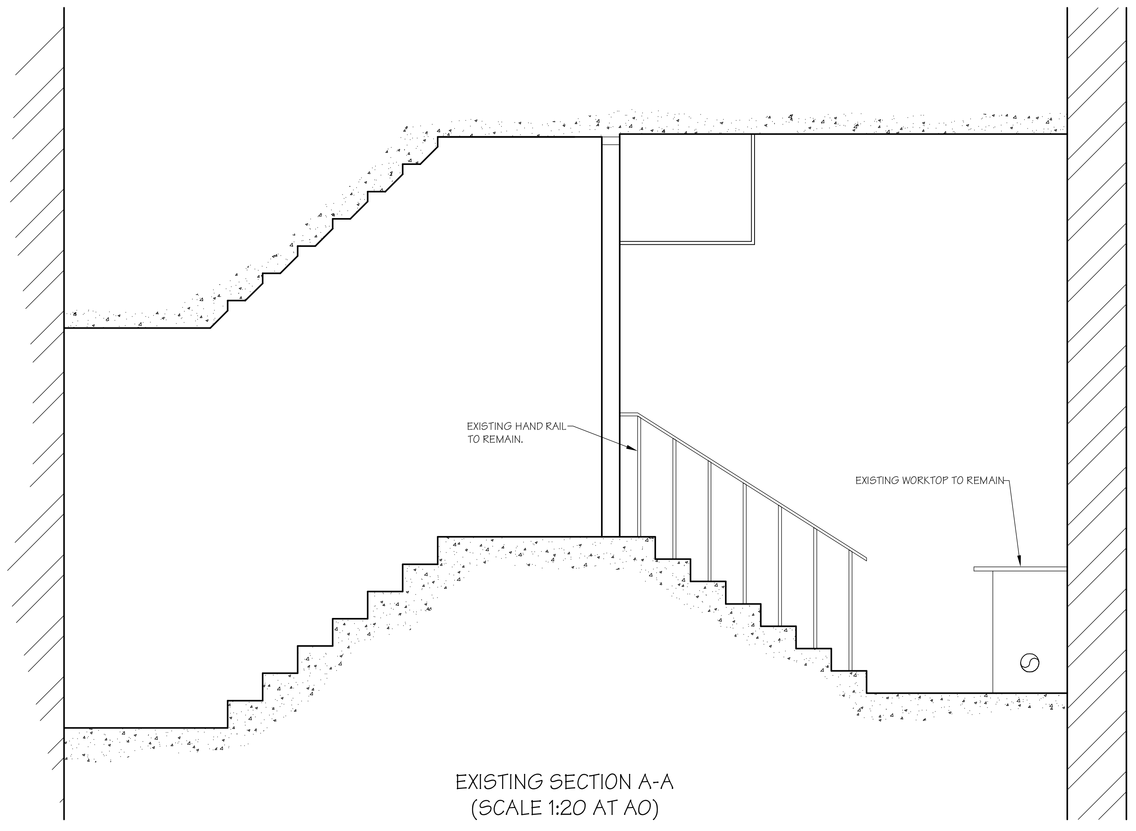

EXISTING SECTION A-A
(SCALE 1:20 AT A0)

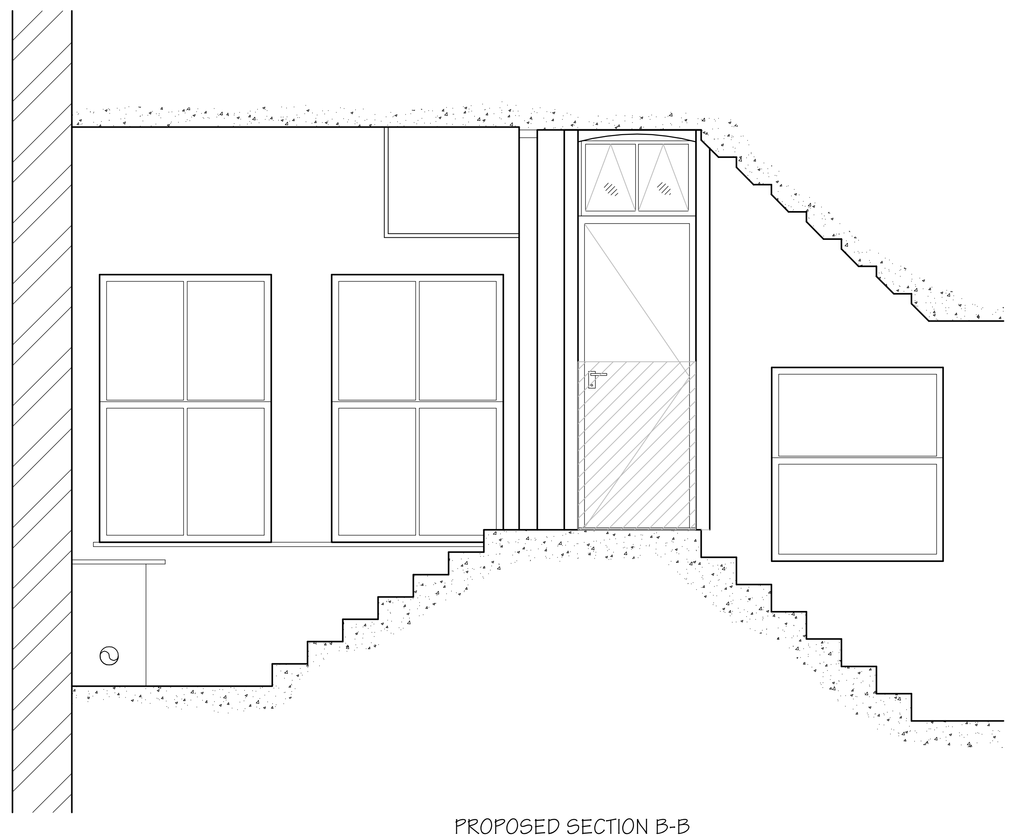

PROPOSED SECTION B-B
(SCALE 1:20 AT A0)

Rev.	Date	Description	By
E	30/08/13	REVISED TO SUIT RE-DESIGN	FM
D	14/08/13	REVISED TO SUIT RE-DESIGN	FM
C	23/07/13	REVISED TO SUIT CLIENT COMMENTS	DMC
B	19/07/13	GENERAL UPDATE	FM
A	16/07/13	REVISED TO EXTERNAL ACCESS	DMC

Revisions

Michael Jackson Consulting
Chartered Structural Engineers
204 BOLTON ROAD
WORSLEY
MANCHESTER, M28 3BN
Tel: 0161 790 4404
Fax: 0161 790 4405

Client

The Theatre of Comedy Company
Shaftesbury Theatre

Project

SHAFTESBURY THEATRE,
LONDON

Drawing Title

PROPOSED NEW EXTERNAL PLATFORM TO ACCESS FLY GALLERY
UP STAGE LEFT SHEET 2 OF 3

Scale	Date	Drawn	Checked	Passed
AS SHOWN	JUN 13	DMC		

DRG. No.

1624-09-447 E

THIS DRAWING AND THE COMPUTER FILE OF THIS DRAWING ARE COPYRIGHT. THE COPYRIGHT BELONGS TO MICHAEL JACKSON CONSULTING ENGINEERS LIMITED (MJCE LIMITED). THIS DRAWING MAY THEREFORE, NOT BE REPRODUCED IN ANY FORMAT WITHOUT THE WRITTEN CONSENT OF MJCE LIMITED