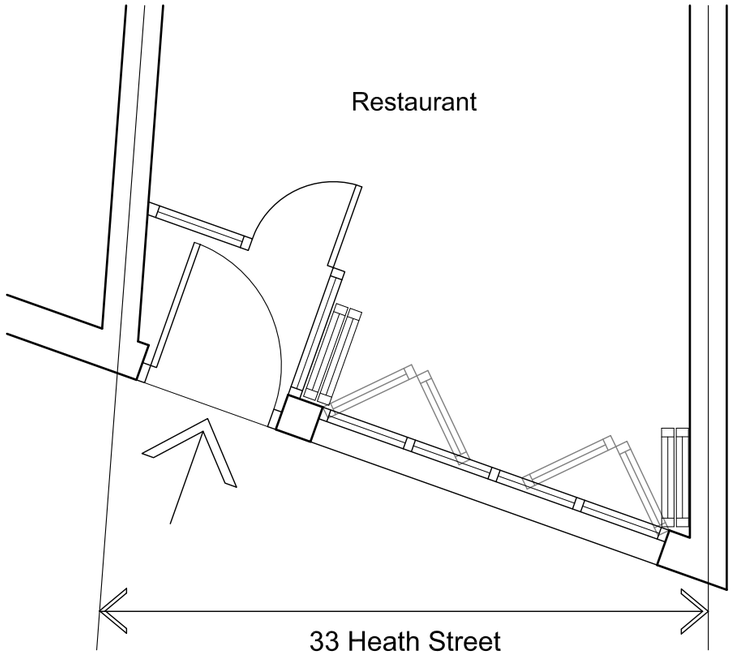

Existing Plan

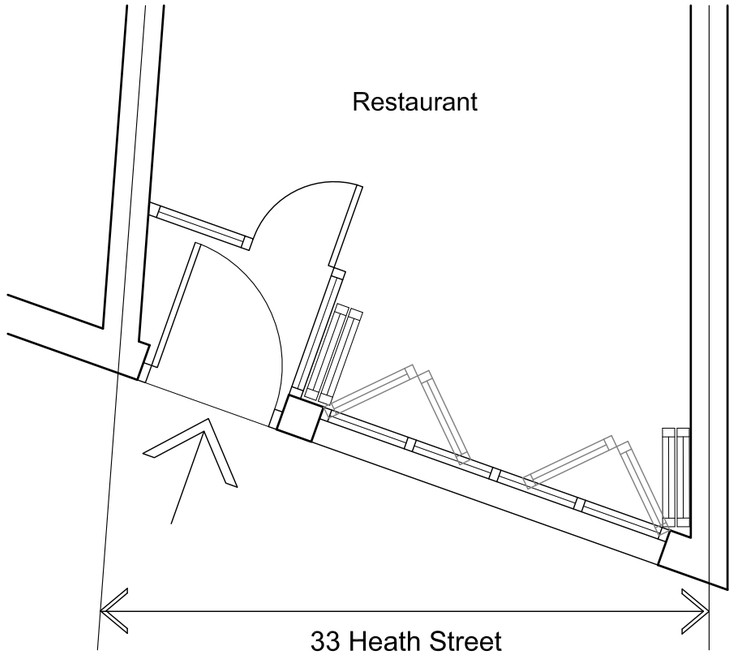

Proposed Plan

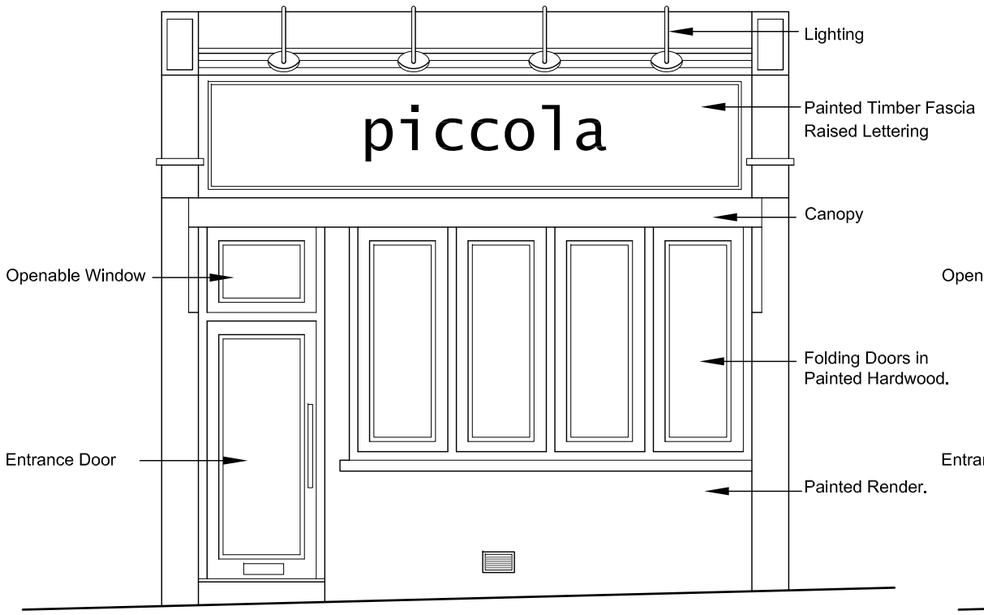

Existing Elevation

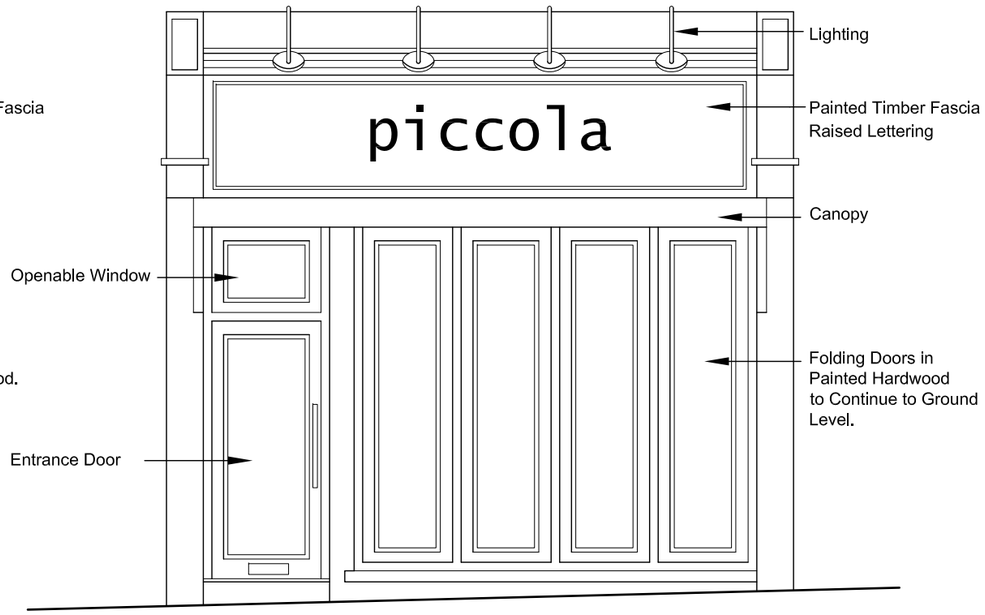

Proposed Elevation

All dimensions in mm. Work to figured dimensions only. All dimensions to be checked on site. In event of discrepancy contact architect for clarification prior to proceeding. These drawings are to be read in conjunction with architects, mechanical and electrical engineers and structural engineers drawings, schedules and specifications. All dimensions are to structural faces.

Revision Ref:	Revisions	Date

O C T I V
ARCHITECTURE
DESIGN

HIGHWOOD STUDIOS
13 AYLMER DRIVE
STANMORE
MIDDLESEX
HA7 3EJ

Tel : 020 8954 0308
Efax : 0870 912 6052
e-mail : info@octiv.co.uk

Client: Rinaldo Mollura

Project: Frascati Restaurant
33 Heath Street
NW3 6TR

Title: Existing & Proposed Shop Fronts

Scale: 1:50 | Drawn:

Date: Aug 2013 | Checked:

Drawing No: 600/13/01 | Revision: