EXISTING - SHOWING FLEMISH BOND AND CONCRETE LINTELS TO BE REINSTATED

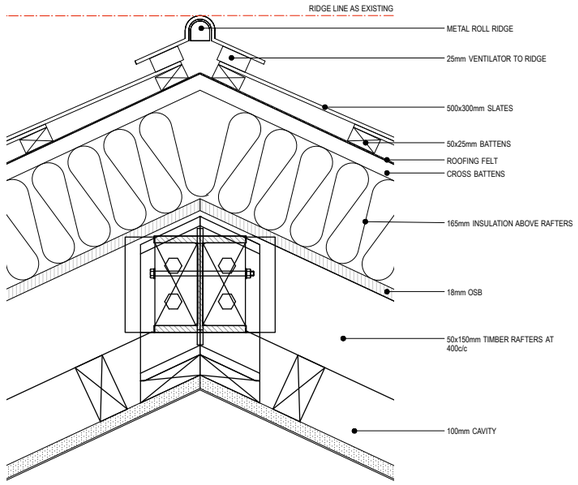

2 **TYPICAL METAL ROLL RIDGE**
1:10 @ A3

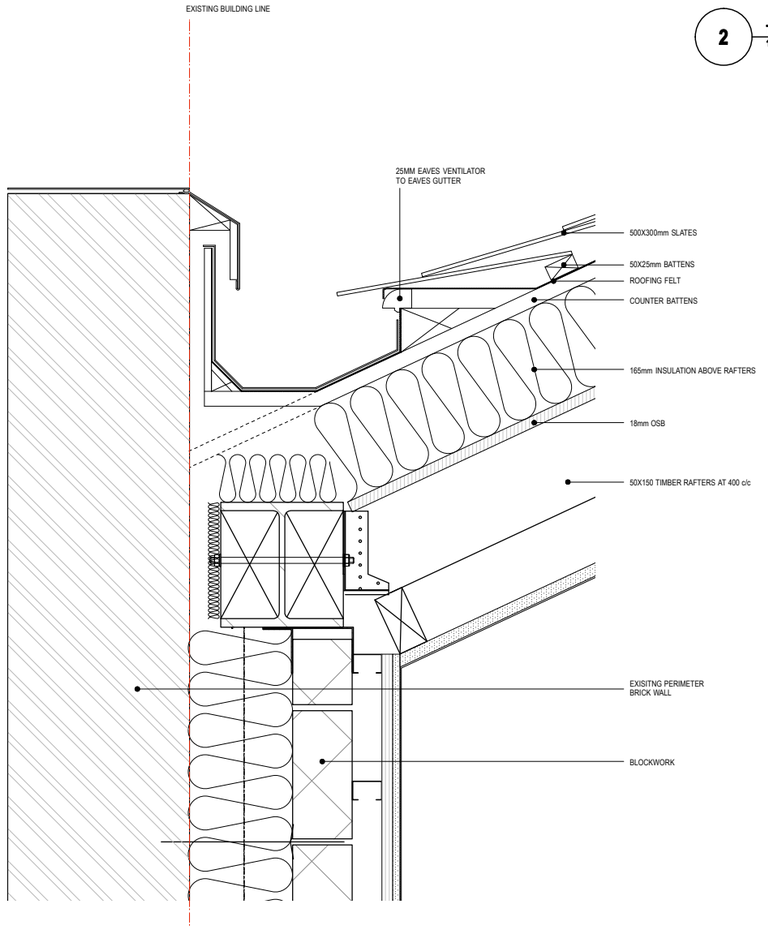

1 **TYPICAL METAL ROLL GUTTER**
1:10 @ A3

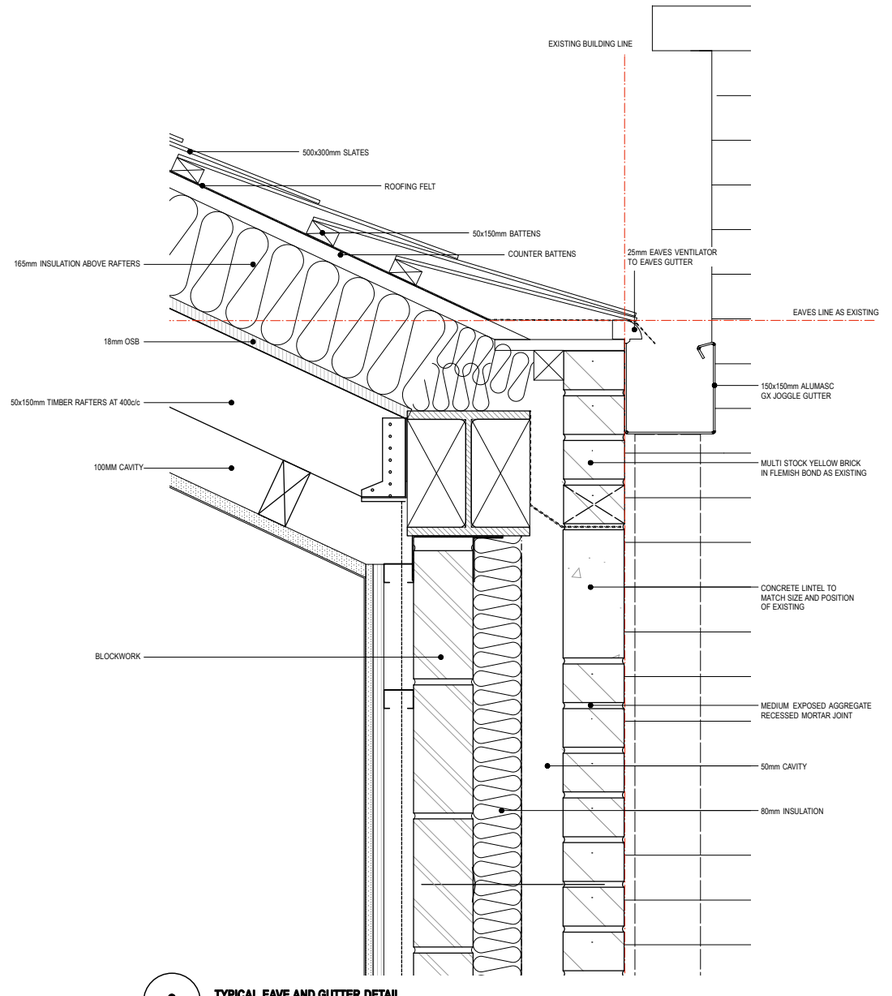

3 **TYPICAL EAVE AND GUTTER DETAIL**
1:10 @ A3

1:10
0m .1m .2m .5m

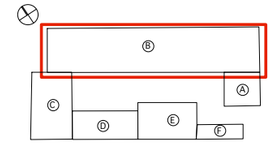

REVISIONS
1 - 130815 - ISSUED FOR PLANNING

Michaelis Boyd Associates Ltd
108 Palace Gardens Terrace London W8 4RT
t +44(0)20 7221 1237 f +44(0)20 7221 0130
michaelisboyd.com

Status: PLANNING

Client: MR & MRS GALE

Date Created: 220712

Project: CHALCOT YARD

Drawing Title: BUILDING B ROOF DETAILS

Scale: 1:10 @ A3

Revision Date: 130815

Drawing No: 10027 /PP04/064

Checked by: DMC

Revision: /

DO NOT SCALE FROM DRAWING, ALL DIMS TO BE CHECKED ON SITE. REPORT OMISSIONS AND DISCREPANCIES TO THE ARCHITECT IMMEDIATELY