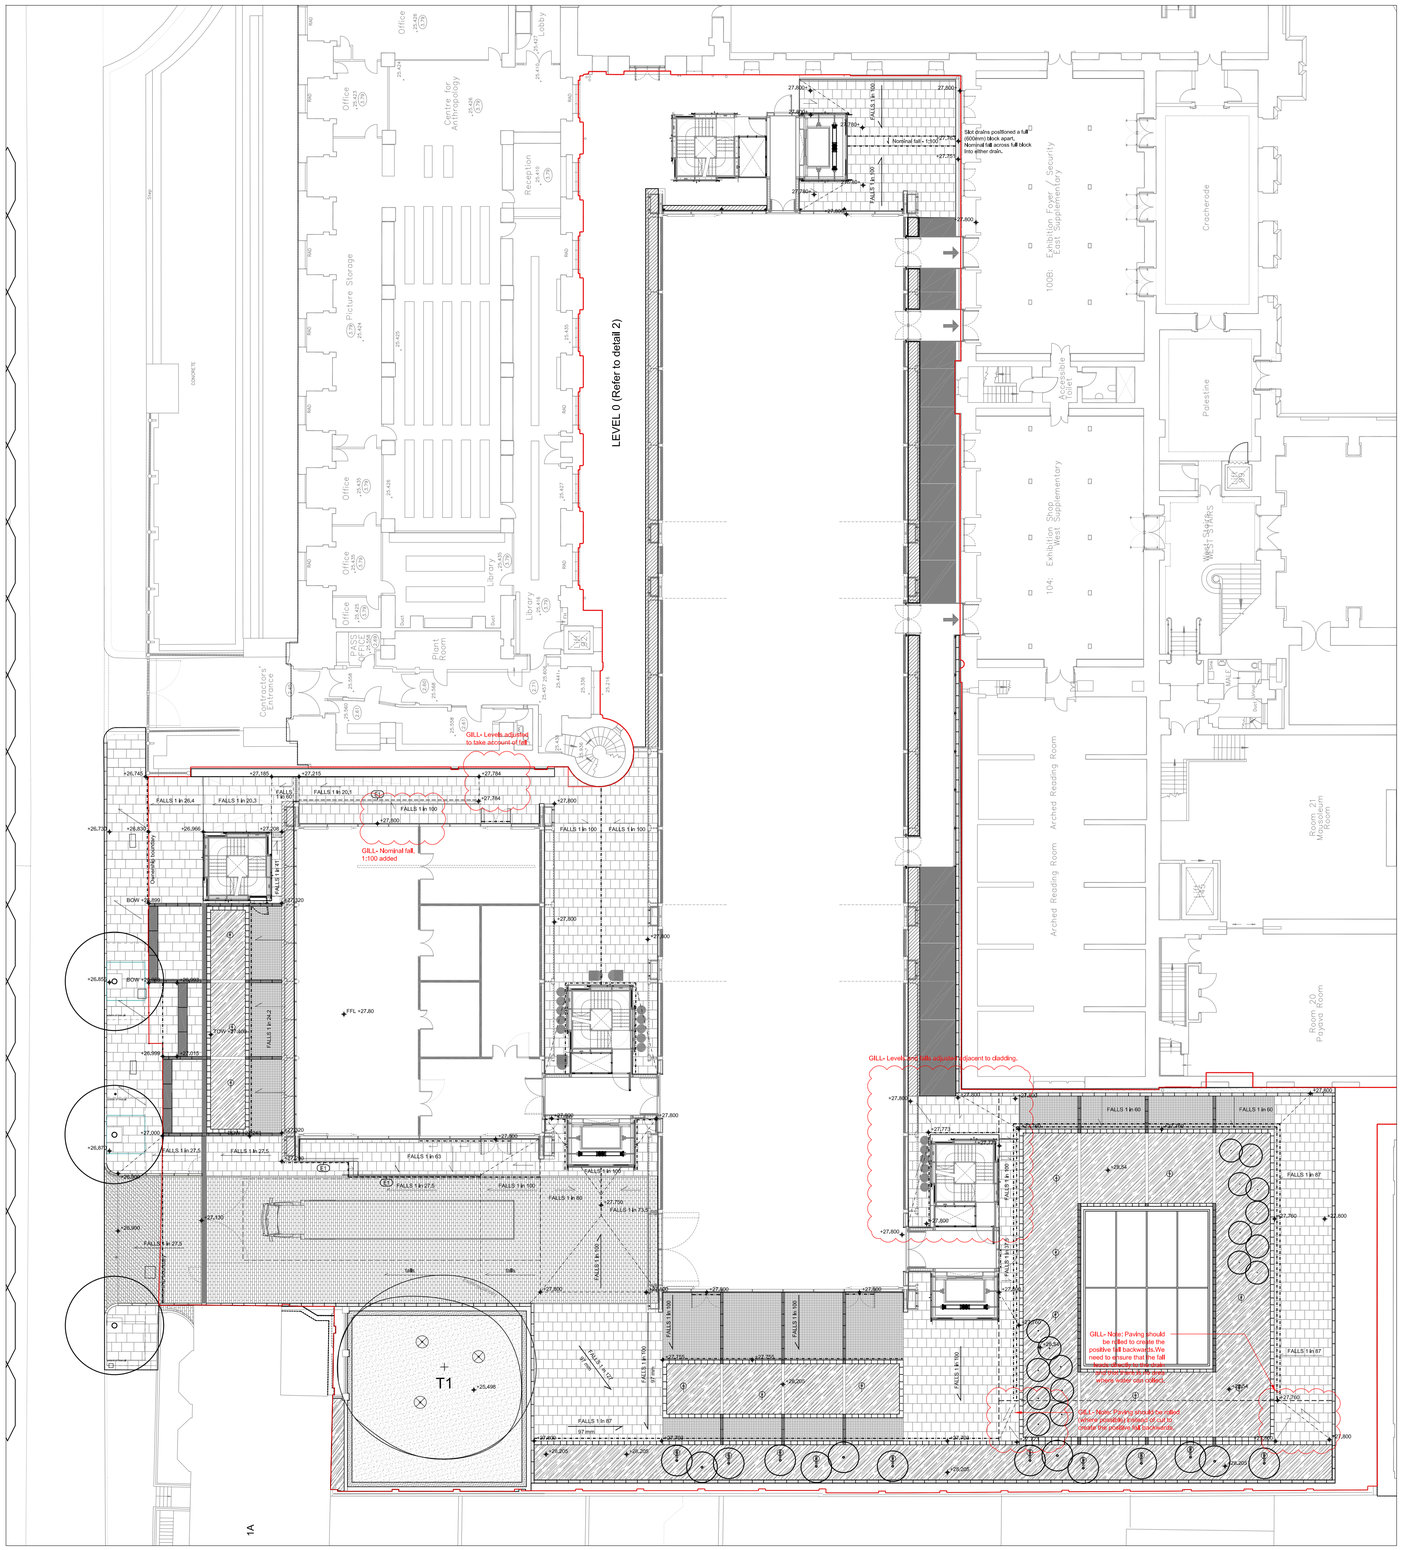

1 LEVEL 2

Plan - Scale 1:200 @ A1

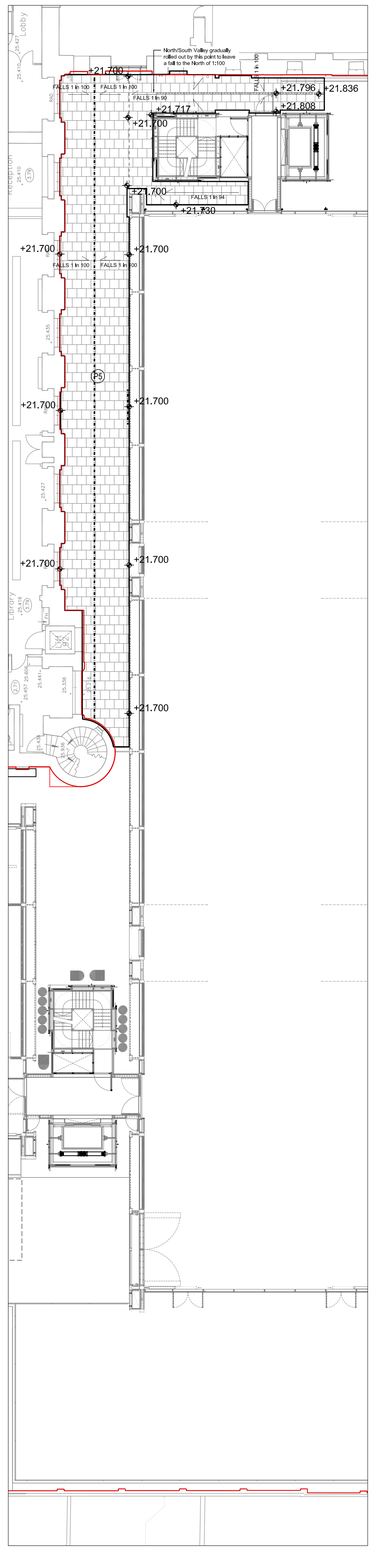

2 LEVEL 0

Plan - Scale 1:200 @ A1

LEGEND

GENERAL

- EXTENT OF WORKS
- +27.800 FINISHED SURFACE LEVEL

DRAINAGE

- SLOT DRAIN
- SURFACE CREASE LINE
- CLOSED BELOW SURFACE CHANNEL
- VALLEY

rev	details	by	date
T00	For information	AL	29.07.11
T01	For information	AL	08.08.11
T02	For information	AL	10.08.11
T03	70% Tender submission	AL	17.08.11
T04	Draft for coordination	CF	20.09.11
T05	For Tender	OD	13.10.11
T06	For Tender - refer to drawing	OD	09.01.12
T07	Construction - Draft	OD	30.11.12
T08	For Construction	OD	11.12.12
T09	For Construction	OD	09.04.13
T10	For Construction	OD	12.08.13

1.0 All dimensions in millimeters.

1.1 All dimensions are indicative and need to be confirmed by engineers

1.2 All structural elements are subject to further design by engineers. Drawings are indicative to show general aspirations of External Works surface treatments.

1.3 Proposed levels and indicative drainage layout for coordination purposes with engineers and architects. Engineers to approve levels and drainage design.

Architects
RSH+P
Thames Wharf
Rainville Road
London
W6 9HA

Engineers
Arup
13 Fitzroy Street
London
W1T 4BQ

Engineers
Ramboll Whitby Bird
60 Newman Street
London
W1T 3DA

Project title
British Museum WCEC

Drawing title
Levels Plan

Drawing status	Scale	Drawn
CONSTRUCTION	1:200 @ A1	OD
	Date 29.07.2011	Checked AM

Drawing number	Revision
GILL-90-DR-0004	T10

Client
World Conservation and Exhibitions Centre

GILLESPIES
1 St John's Square, London EC1M 4DH
P: 020 7253 2929 F: 020 7253 3900 E: design.london@gillespies.co.uk

© copyright GILLESPIES LLP, all rights reserved