TRADITIONAL HANGING SIGN
Sign made up from folded powder coated aluminium sheet with moulded edge feature. Sign to be finished RAL 5002 blue. Width of sign - 50mm approx.
Applied to the finished board will be self - adhesive coloured vinyl texts to form the Coral standard logo.
Mild steel fixing bracket - design as shown - secured to structure and painted blue RAL 5002
Suspended either side of sign trough lighting units painted RAL 5002 blue

Lettering to sign - White
Flag logo : top - Green
middle - Yellow
bottom - Red

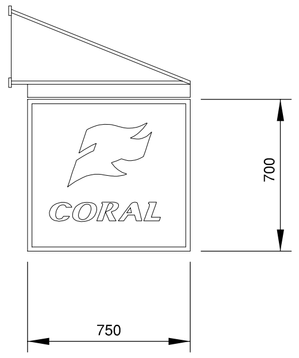

PROPOSED PROJECTING SIGN 1:20

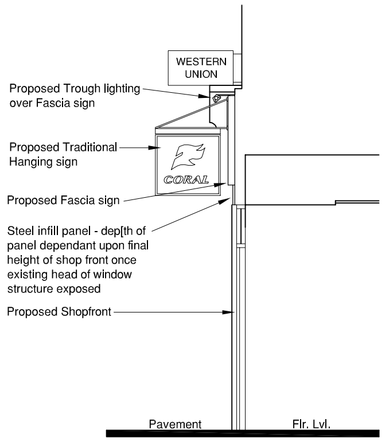

PROPOSED SECTION THROUGH ENTRANCE

PROPOSED SHOPFRONT ELEVATION (NORTH EAST)

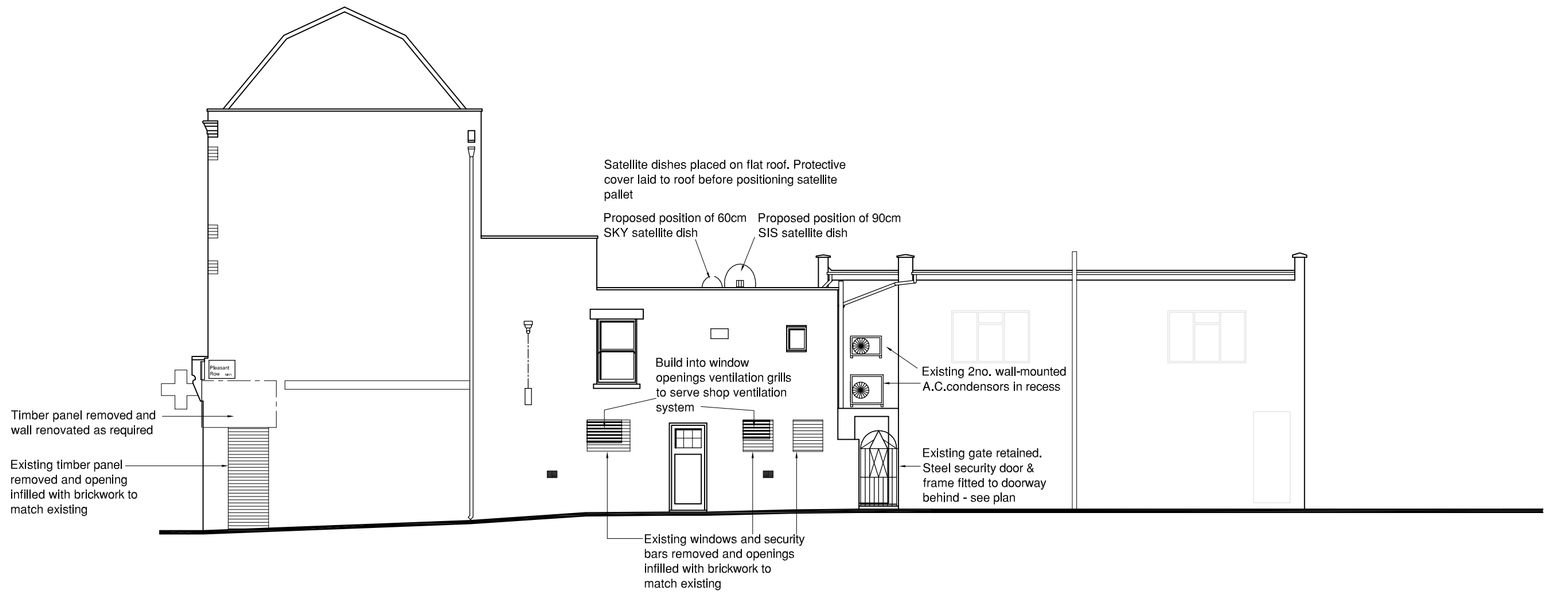

PROPOSED (NORTH) ELEVATION

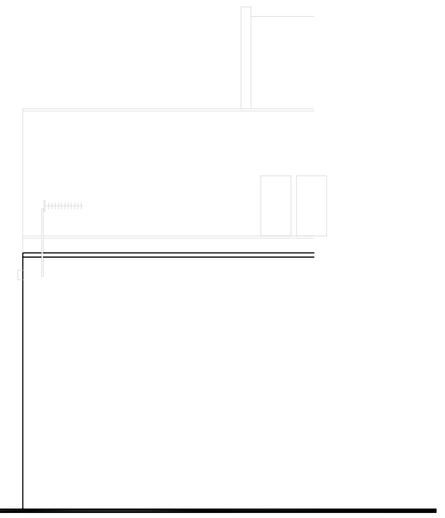

PROPOSED (SOUTH WEST) ELEVATION

FASCIA SIGN
Sign box to be manufactured from aluminium sheet powder coated Coral RAL 5002 blue. Applied onto the finish will be 20mm thick white Foamex lettering and coloured flag logo to Coral standard company text.

Letters and logo illuminated with trough lighting over sign. Lighting case and supports painted blue RAL 5002 to match sign. Provide weathering around sign as required.

Lettering will be white with red, green and yellow flag logo.

SHOP FRONT
Milled aluminum section to be approx. 100mm x 54mm dry jointed with approriate rebate for glass, including weatherright glazing seals. Powder coated blue RAL 5002, including all accessories internally and externally. Glass to comply with BS 6206 and G & F recommendations and shall be min. 10.8mm thick laminated plate glass. Frame to be sealed around perimeter with coloured mastic seal.
Manifestation to be applied as shown, 900mm and 1500mm above pavement level.

STALLRISER
75 x 50 Treated softwood framing complete with head and sole plates and vertical members at 400 centres with 19mm Marine quality plywood cladding with Hyload d.p.c. Face stallriser and pilaster with 200 x 200 CABALTO blue ceramic tiles and blue epoxy waterproof grout. Clear silicon sealant to all joints and black sealer at bottom edge.

ENTRANCE DOOR
New entrance door - powder coated aluminium entrance
Door unit by KAWNEER UK Ltd - narrow style 190 or
Other approved system conforming to BS 1474:1972 and BS6496: 1984.
Section sizes = 54mm vertical styles. 57mm top rail and 195mm middle rail.
NOTE: Side light centre rail or door centre rail to incorporate letter plate unit. Door to be glazed with 10.8mm thick laminated safety glass to BS 6206. Refer to specification for ironmongery etc. Colour current Coral "blue" - RAL 5002.

Minimum door widths:
Min. unobstructed width between frames and any projecting handles = 1000mm

Manifestation to be applied to door 900mm and 1500mm above floor level.

90cm SIS AND 60cm SKY SATELLITE DISHES
Position satellite dishes on galvanised steel pallet by specialist. Pallet to sit on rubberised protection layer.
Dishes unlikely to be visible from ground level

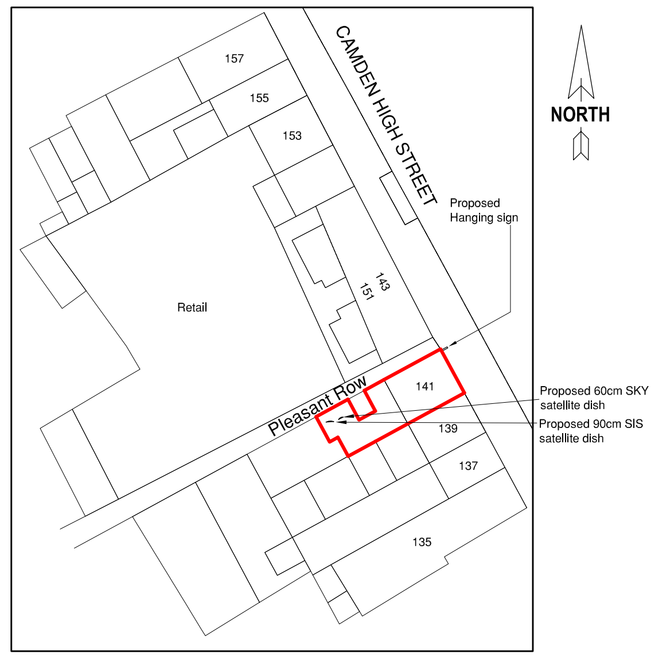

BLOCK PLAN 1:500

Revision	Date	Rev
Proposed signage modified, satellite dishes repositioned	Aug 2013	A

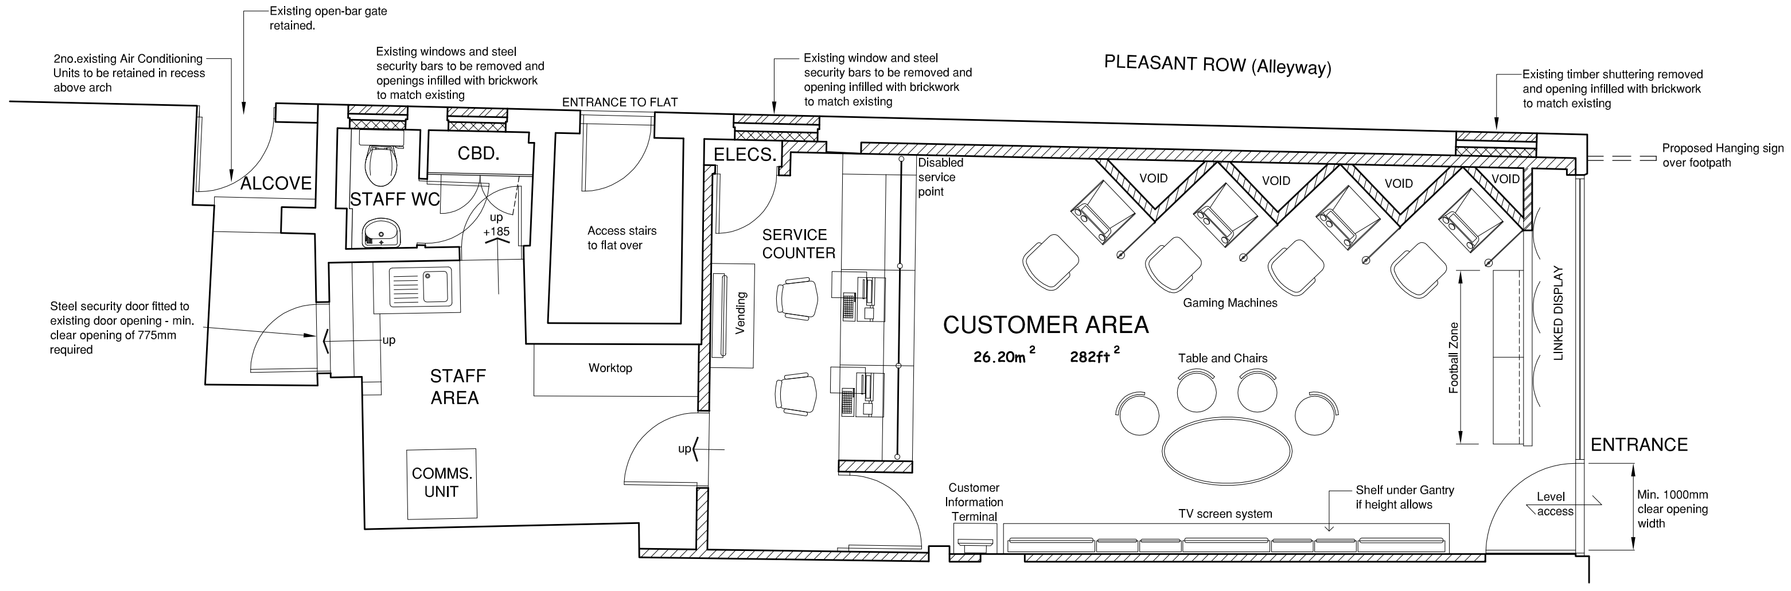

PROPOSED GROUND FLOOR PLAN

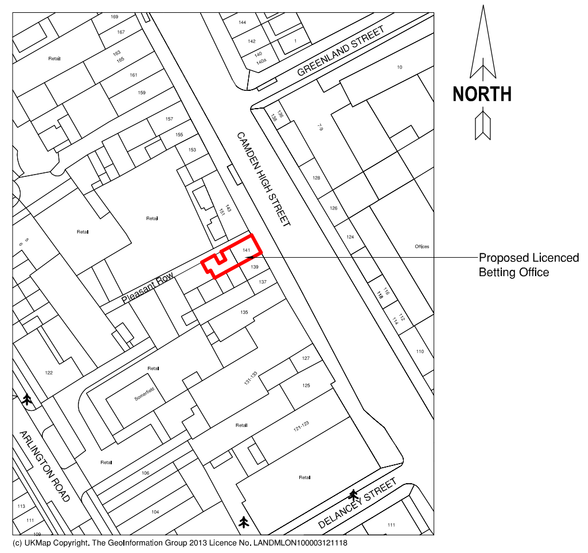

(c) UKMap Copyright, The GeoInformation Group 2013 Licence No. LANDMLON100003121118

SITE LOCATION PLAN 1:1250

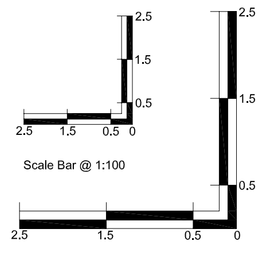

Client
CORAL

Project
141 CAMDEN HIGH STREET, LONDON. NW1 7JR

Title
PLANNING ISSUE

Scale 1:50,100 @ A1 Date JULY 2013
Drawn By NMP Checked By GLS
Dwg. No. 11/3679/02 Rev. A

Eaton Strevens Associates
CHARTERED SURVEYORS
129 Crossbrook Street
Cheshunt, Herts
EN8 8LY
Tel: 01992 639782/637510
Fax: 01992 640364
Email: eatonstrevens@btclick.com
RICS

File Path Z:\Coral\3679 - 141 Camden High Street\Drawings\Planning Issue

© This drawing is the copyright of Eaton Strevens Associates.