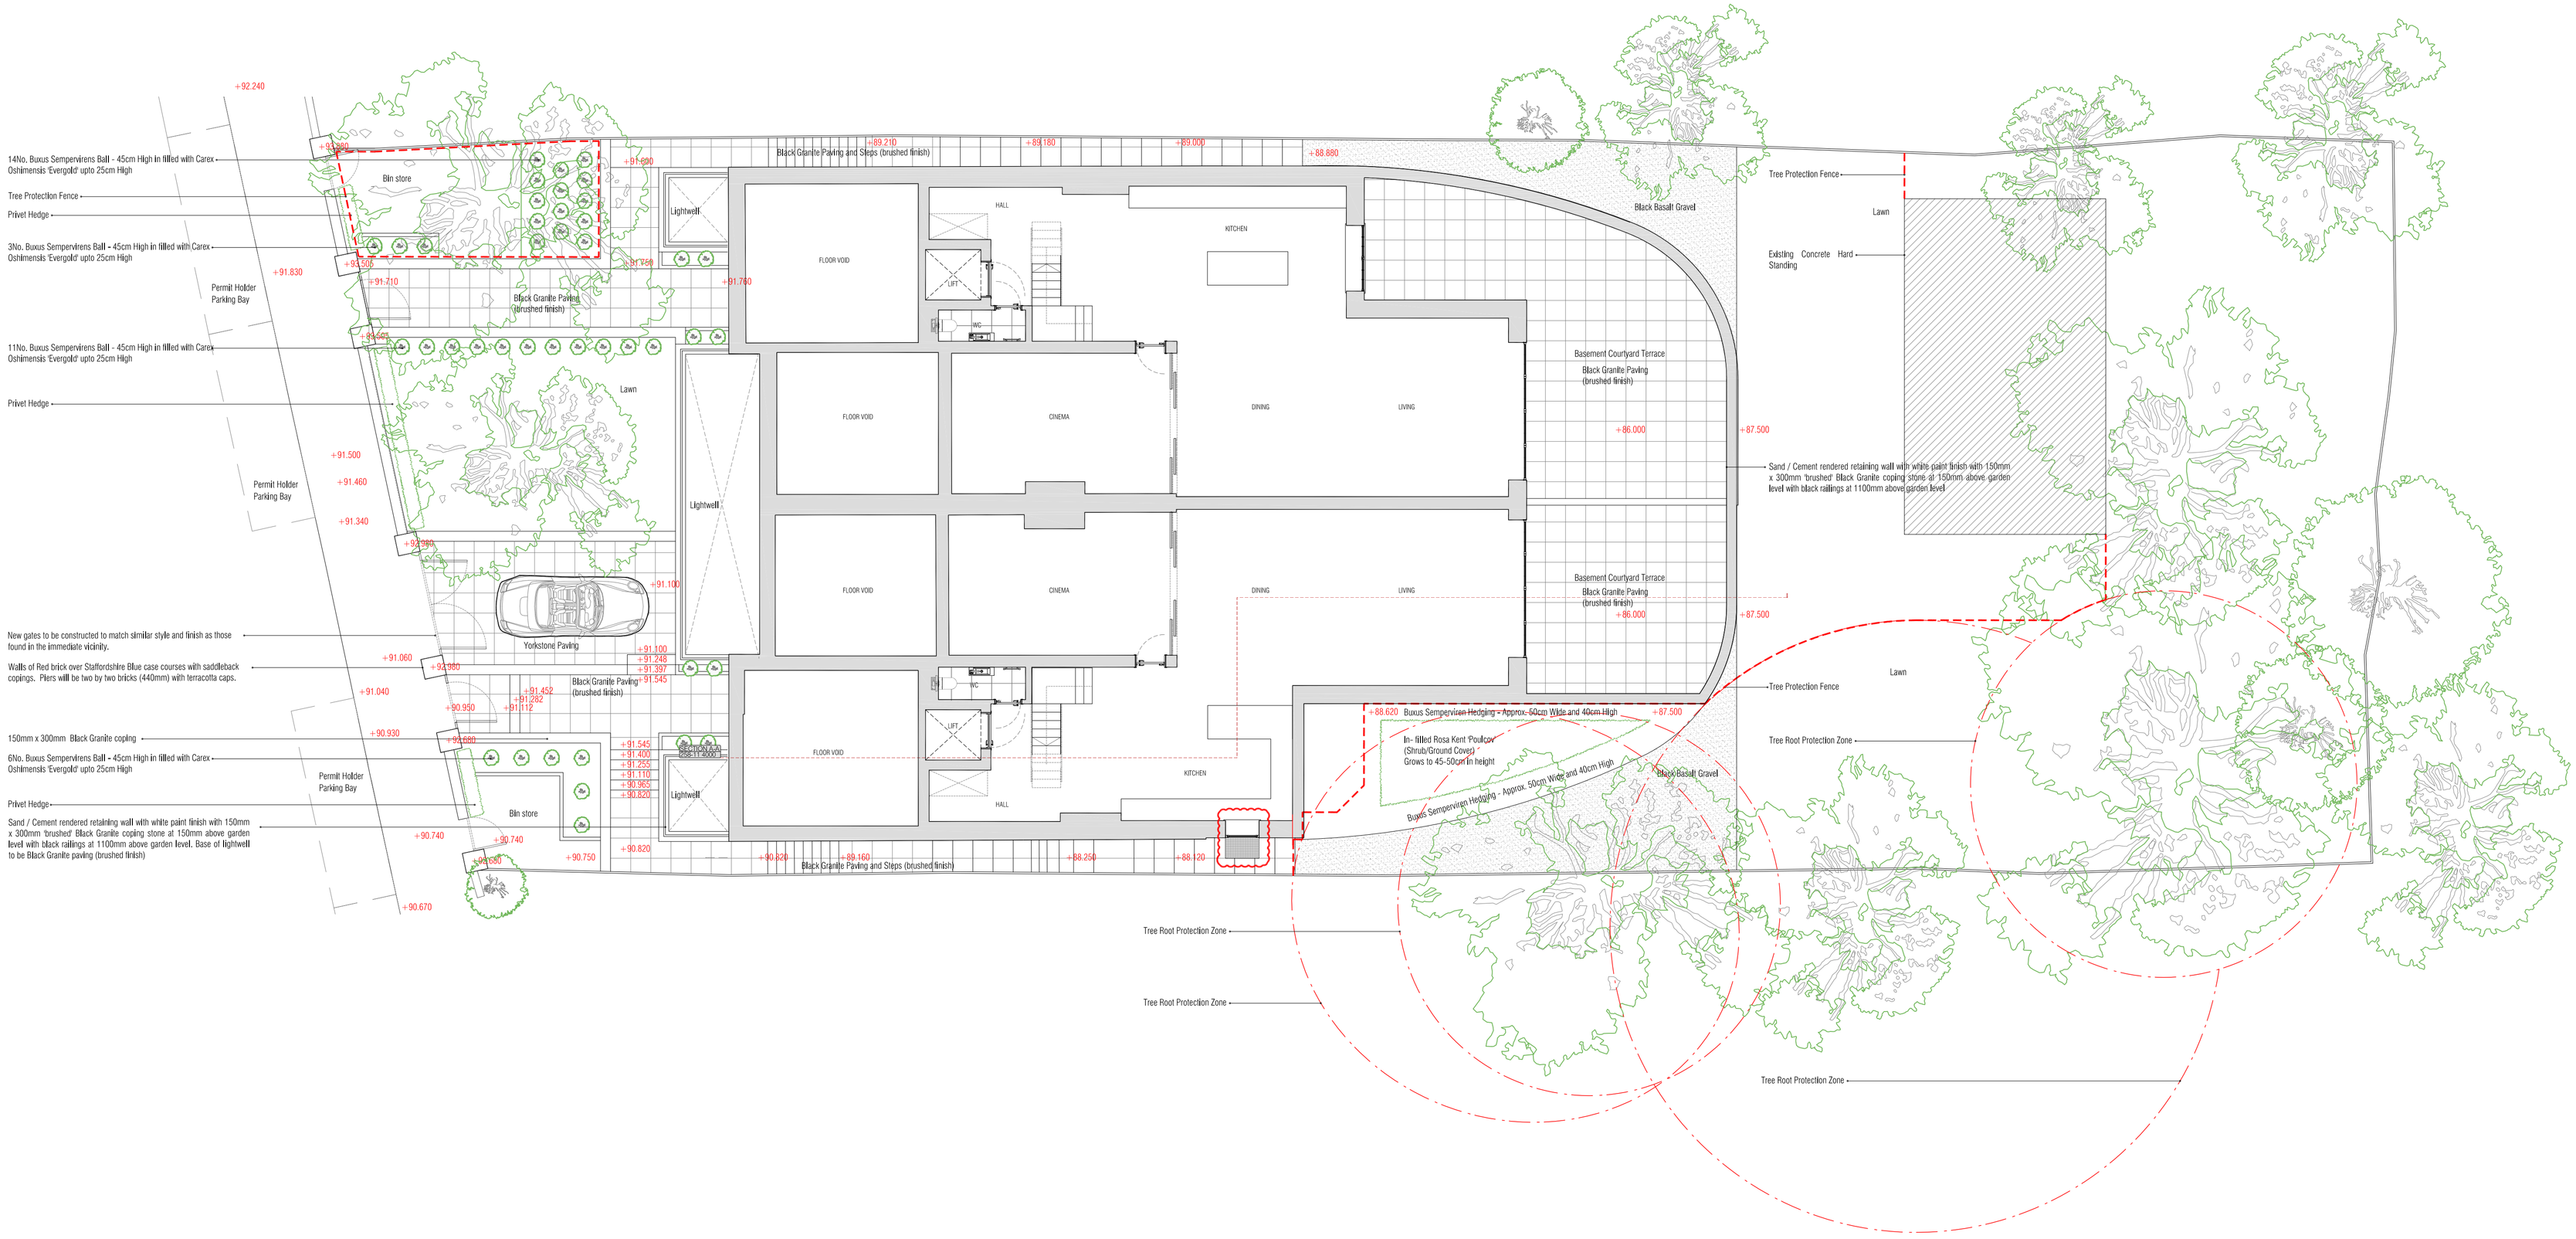


SCALE - 1:100

0 1 2 3 4 5 m

| Rev: | Comments: | By: | Date: |
|---|---|---|---|
| A | Basement side window added. | AH | Jul 13 |

Do not scale this drawing. All dimensions must be checked on site
All rights reserved. No reproduction in any material form is permitted without consent.

**CONDITION VARIATION**

Client:
Shakib Properties Ltd
.

Project Title:
Refurbishment and Extension of
29 & 30 Lyndhurst Road, Hampstead

Drawing Title:
Proposed
Site Plan Showing Basement Layout

| Scale: | Date: | Drawn: | Checked: |
|---|---|---|---|
| 1:100@A1 | Dec 12 | | |

kyson

Studio

28 Scrutton Street
London
UK
EC2A 4RP

T: +44(0) 20 7247 2462
E: enquiries@kyson.co.uk
W: www.kyson.co.uk

| Project No.: | Drawing No.: | Revision: |
|---|---|---|
| 258-11 | 1799 | A |