FLEET HOUSE 451_PL_900

Ground floor plan with proposed boreholes' position for ground source heat pumps

15th May 2013
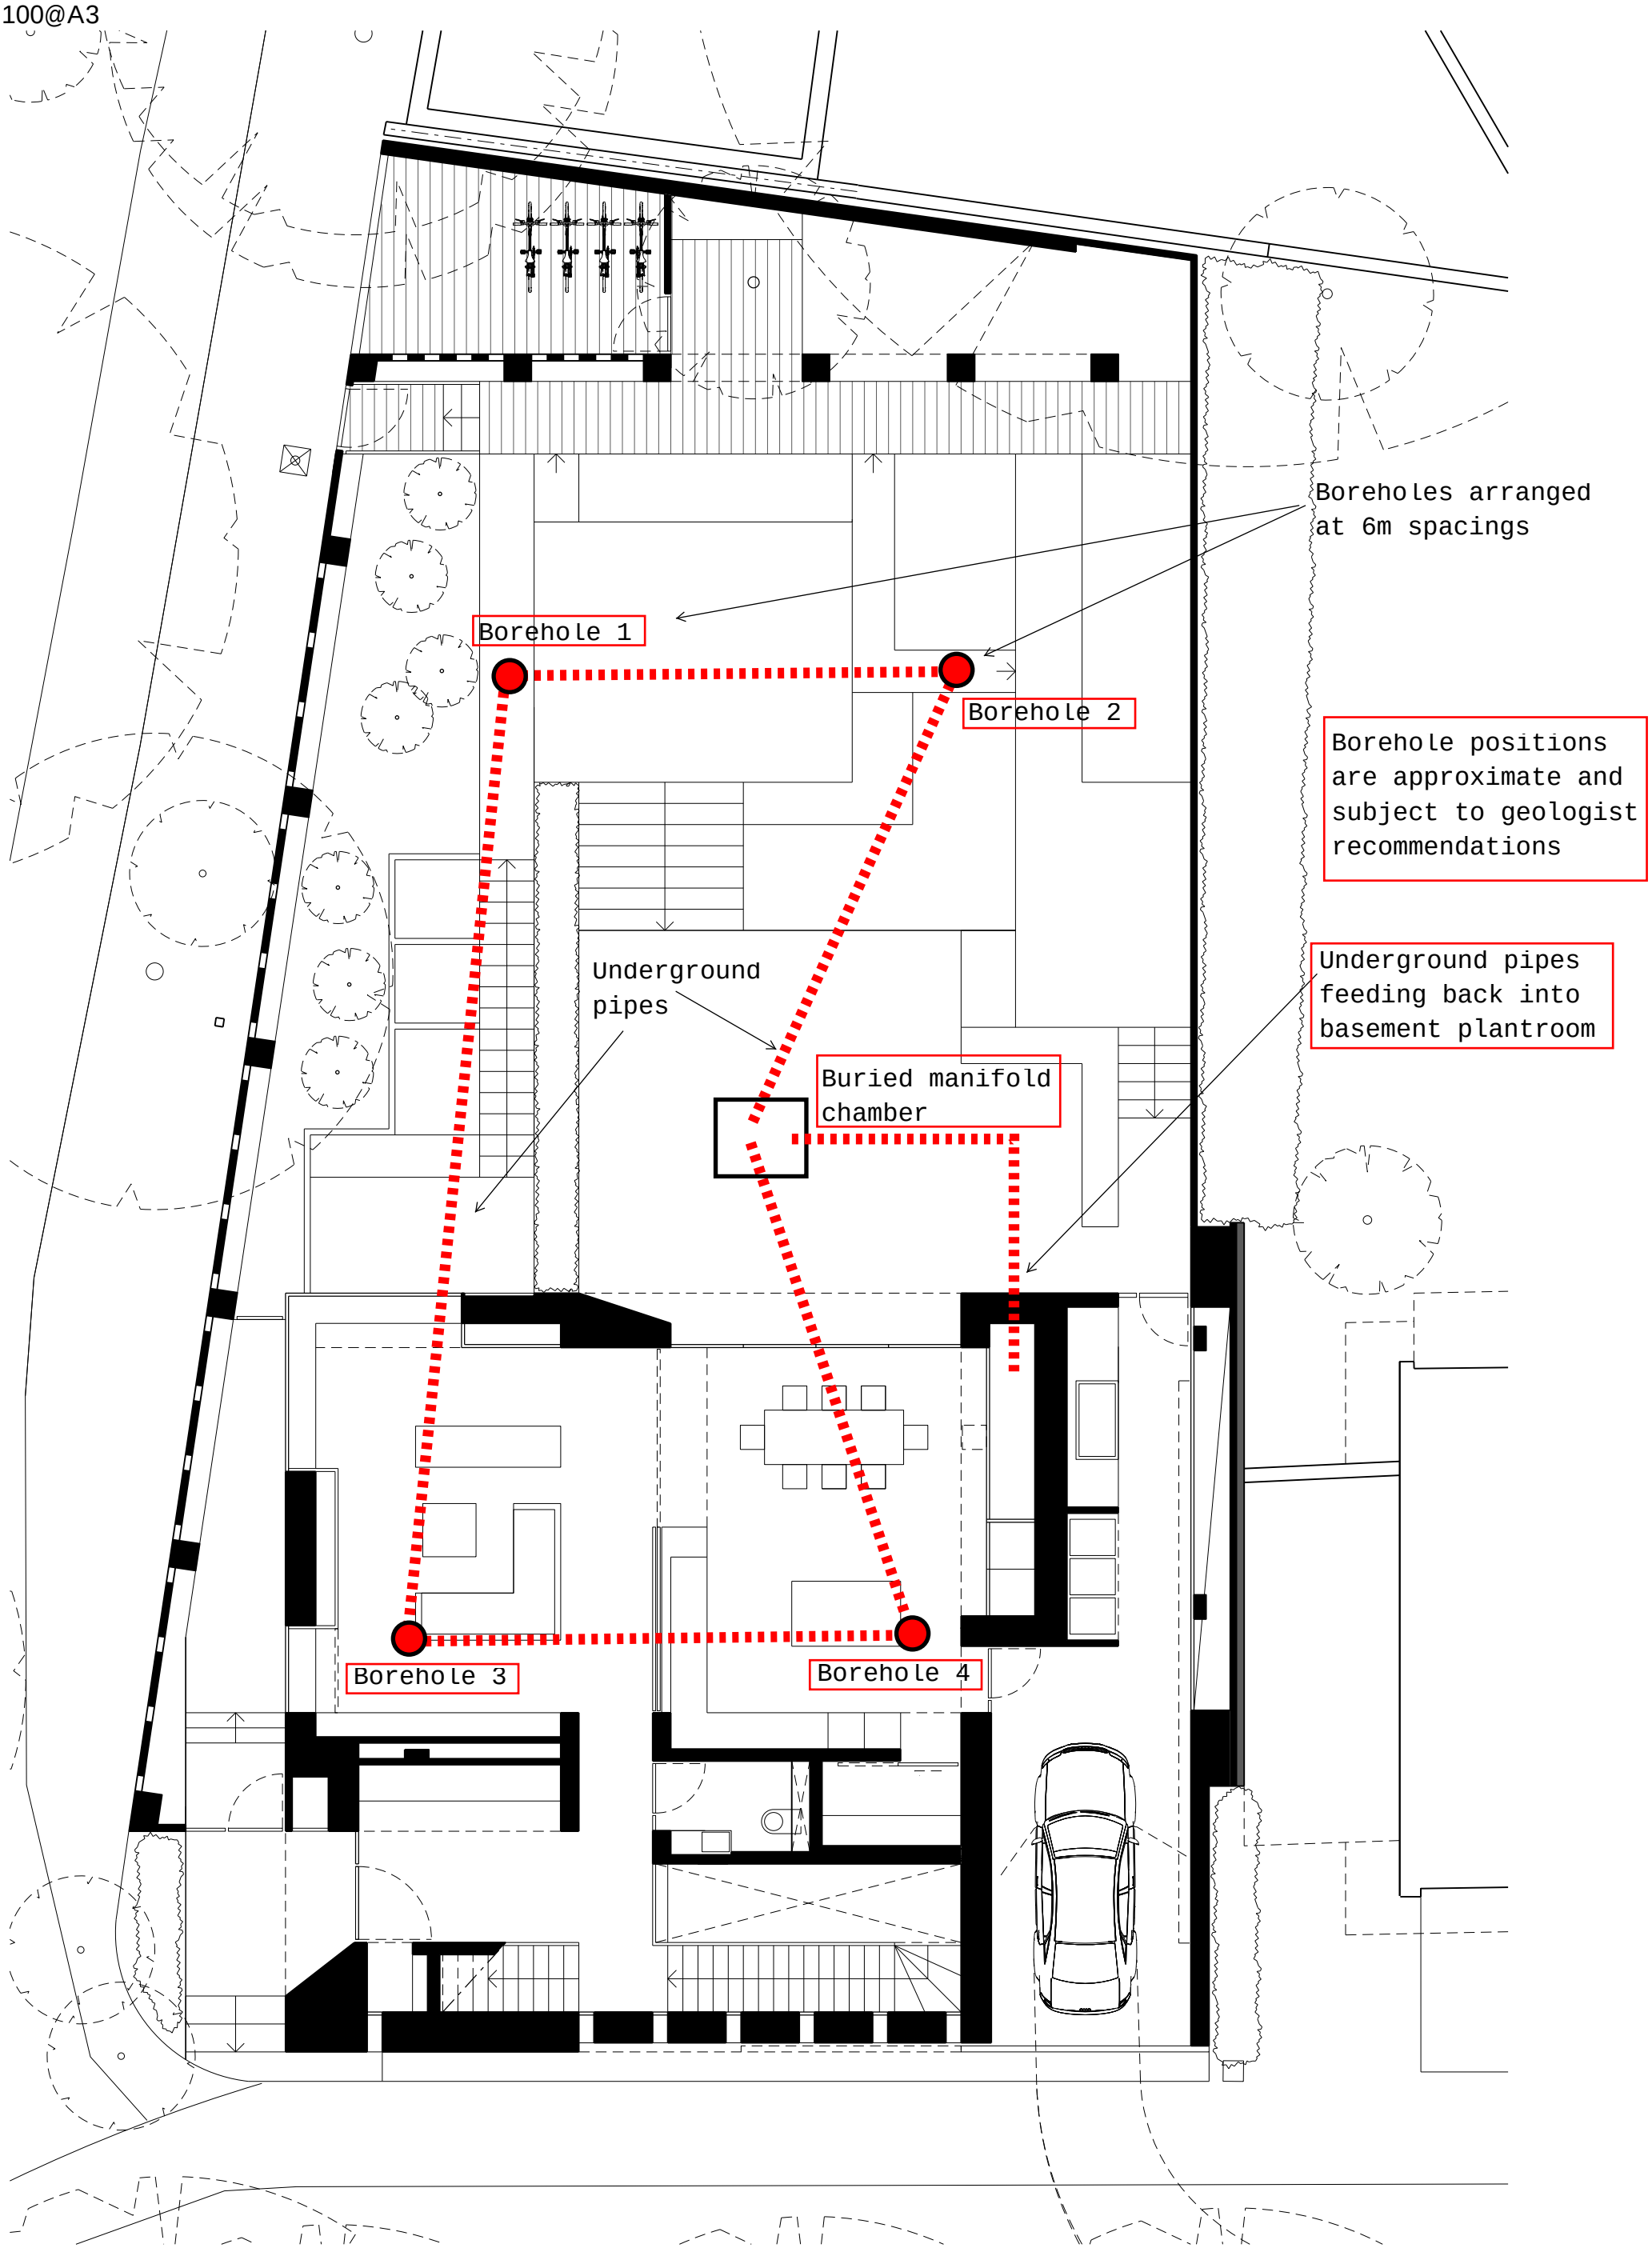
1:100@A3