North Elevation

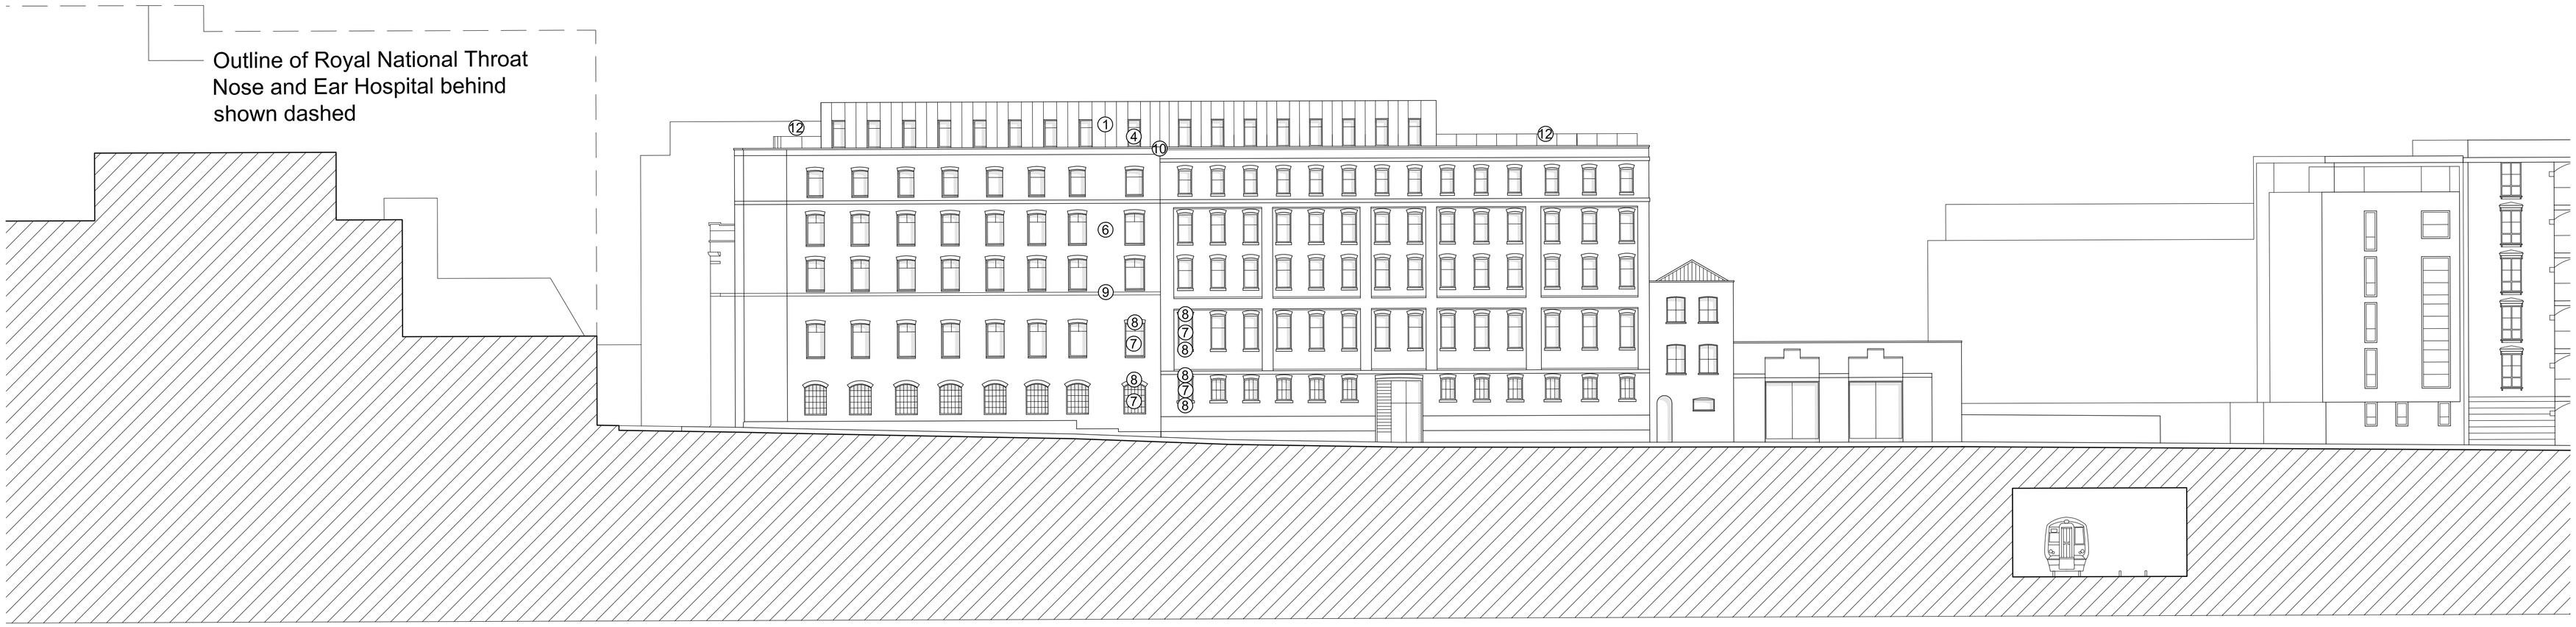

South Elevation

Rev.	Des.		By	Date	Ch.
E	Flue & lift overrun added to North Elevation	KmC	18/06/13	JSW
D	Officer Comments Incorporated	SES	07/08/12	JSW
C	Officer Comments Incorporated	SES	01/08/12	JSW
B	Officer Comments Incorporated	SES	19/07/12	JSW
A	Planning Application	SES	07/06/12	JSW

0 2 4 6 8 10m

Scale 1:200

1. Zinc composite panel
2. London Yellow Stock Brick
3. Slate grey wearing course brickwork
4. Metal framed window unit
5. RAL 9007 'Gun Metal' Grey Anodised Aluminium Louvre Panel
6. Recycled London Yellow Stock Brick to match existing
7. Double Glazed Timber framed window unit
8. Red Stock brick
9. Slate grey stretcher course brickwork
10. Stone coping at parapet level
11. Grey Stock brick
12. Glass Balaustrade
13. Flue
14. Lift Overrun

Proposed North and South Elevation

Contractor must verify all dimensions on site before commencing any work or shop drawings. If this drawing exceeds the quantities taken in any way the Architects are to be informed before the work is initiated. Only figured dimensions to be taken from this drawing. Do not scale off this drawing. Drawings based on Ordnance Survey and / or existing record drawings - design and drawing content subject to Site Survey, Structural Survey, Site Investigations, Planning and Statutory Requirements and Approvals. Authorised reproduction from Ordnance Survey Map with permission of the Controller of Her Majesty's Stationery Office. Crown Copyright reserved. careyjones chapmantolcher (Studio South) Limited Copyright.

Project: Britannia Street London
Job No. 23083
Title: Proposed North and South Elevation
Scale: 1:200 @ A1, 1:400 @ A3
Drawn By: SES
Date: May 2012
Checked By: JSW
Drawing No: (20)_100
Revision: E

Victoria House, Southampton Row
Bloomsbury, London WC1B 4EA
Tel +44 (0)20 7269 9400
Fax +44 (0)02 7269 9401

Rose Wharf, East Street
Leeds LS9 8EE
Tel +44 (0)113 224 5000
Fax +44 (0)113 224 5001

Piccadilly House, 49 Piccadilly
Manchester M1 2AP
Tel +44 (0) 161 212 1780

info@careyjones.com
www.careyjones.com

careyjones
chapmantolcher

Planning