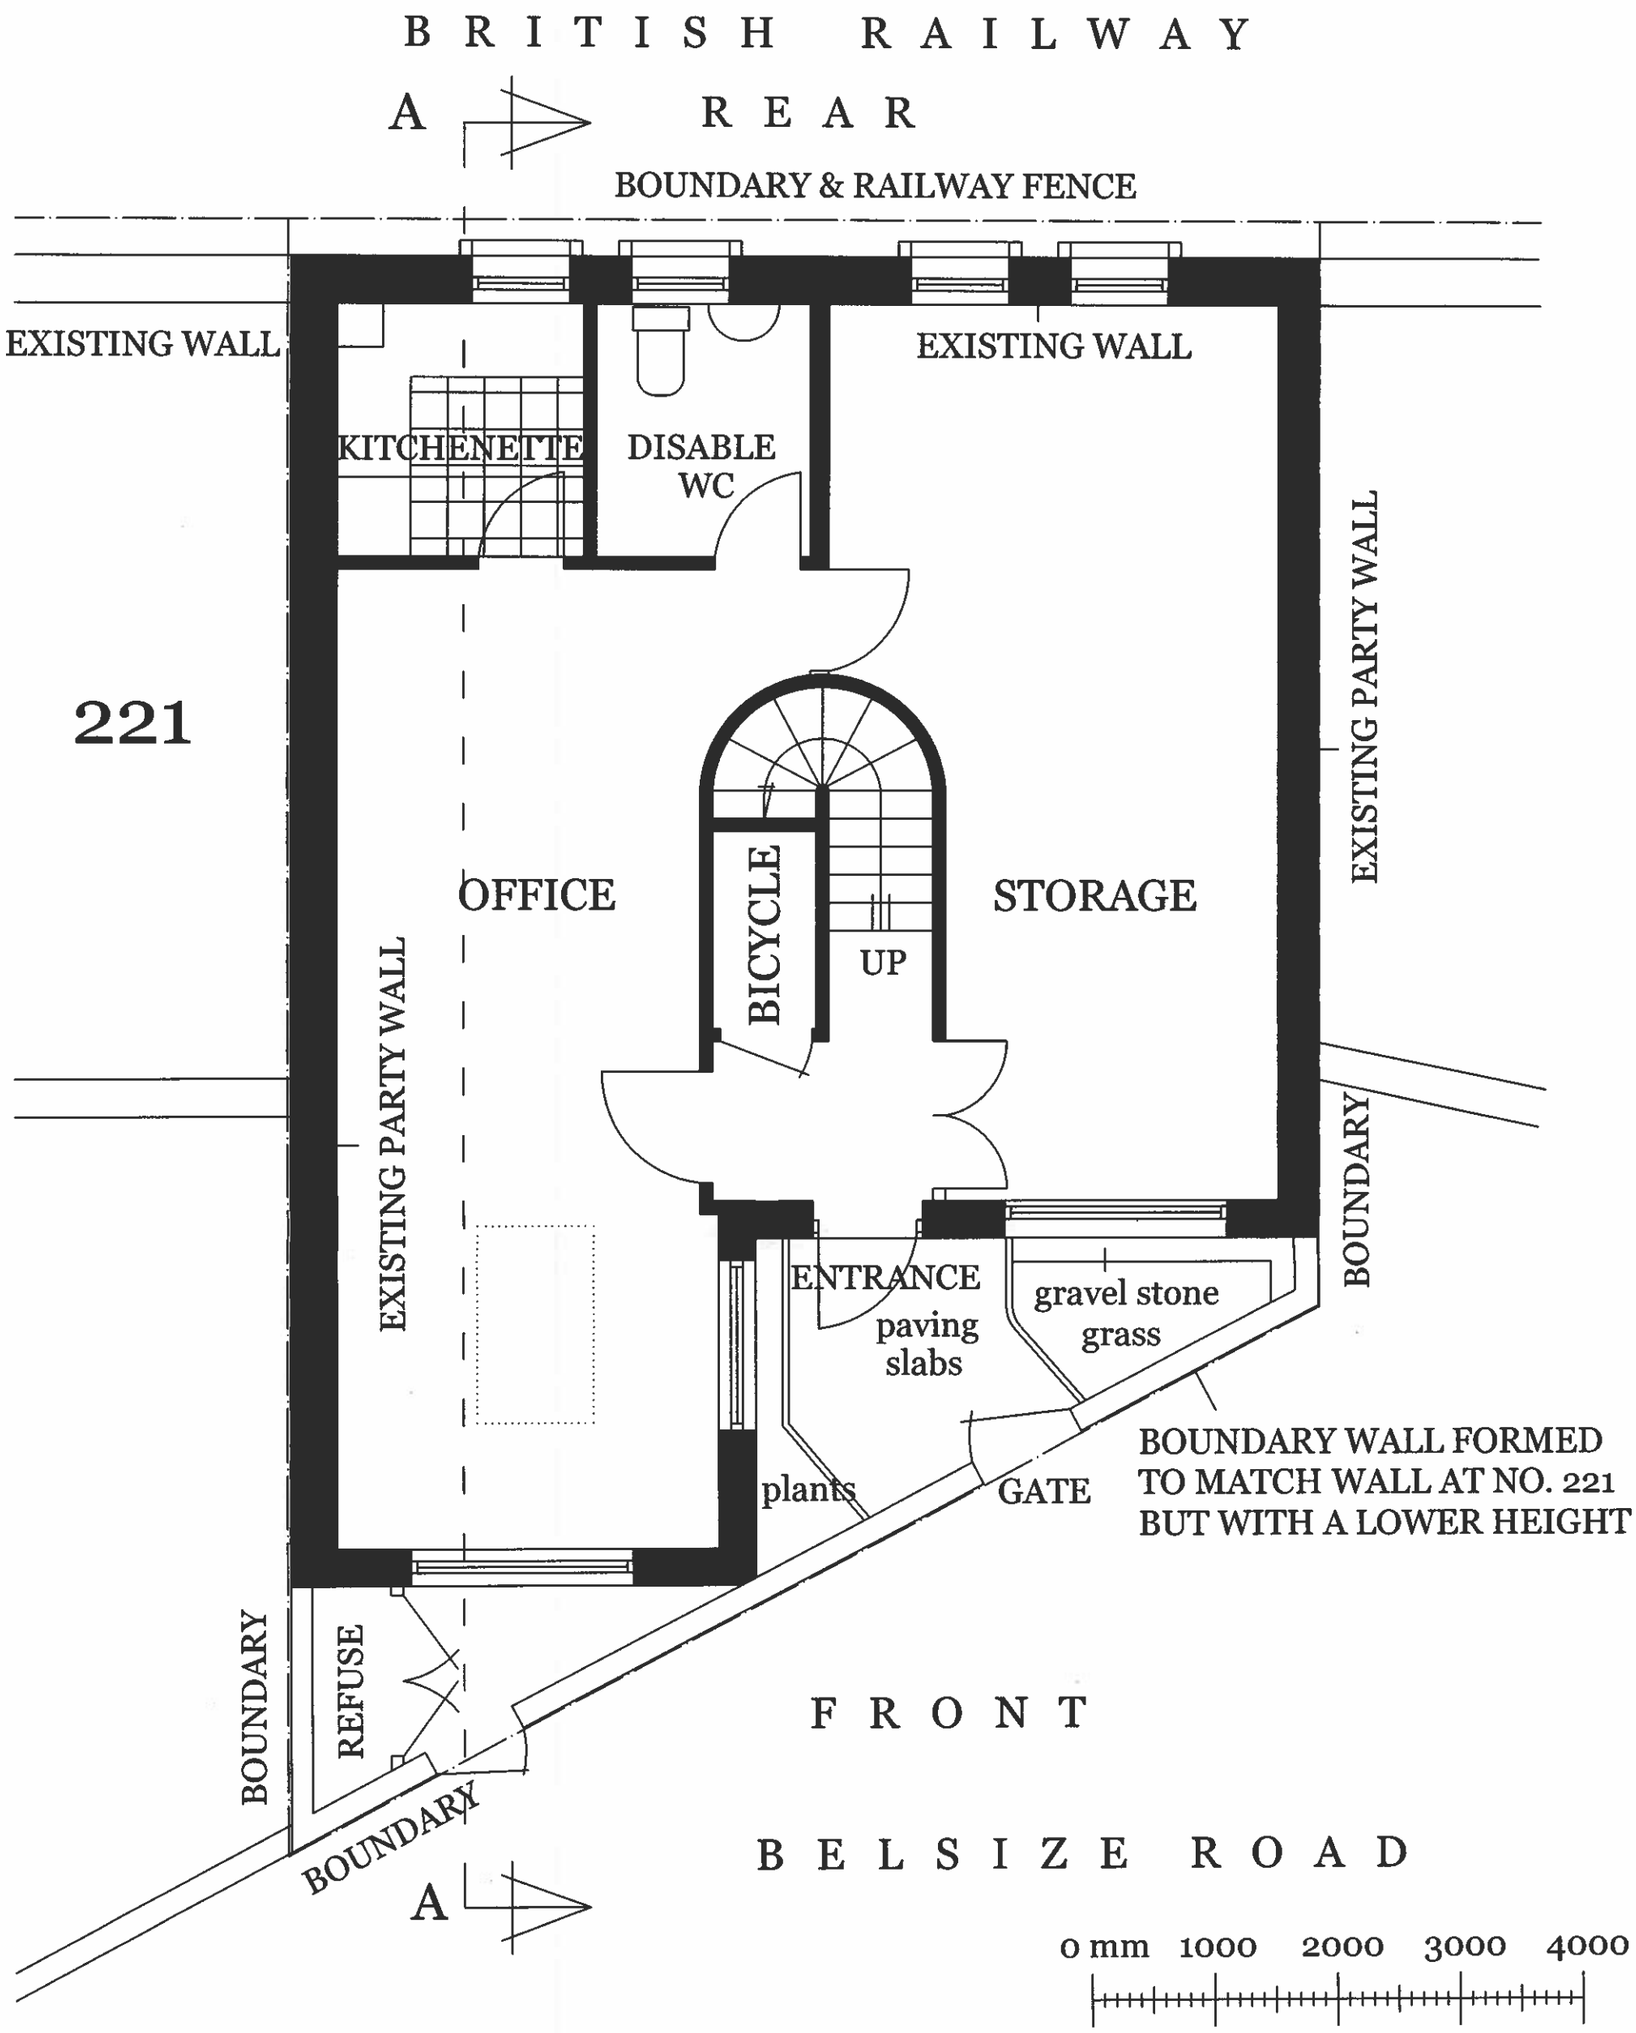

PROPOSED GROUND FLOOR 1 : 50
221A BELSIZE ROAD
LONDON NW6 4AA

DRG. NO. AY/06/2013/09

ADVANCED MANAGEMENT
65 THE RIDGEWAY
KENTON, HARROW HA3 0LW
TEL: 07951 578803
email: admansal@hotmail.co.uk