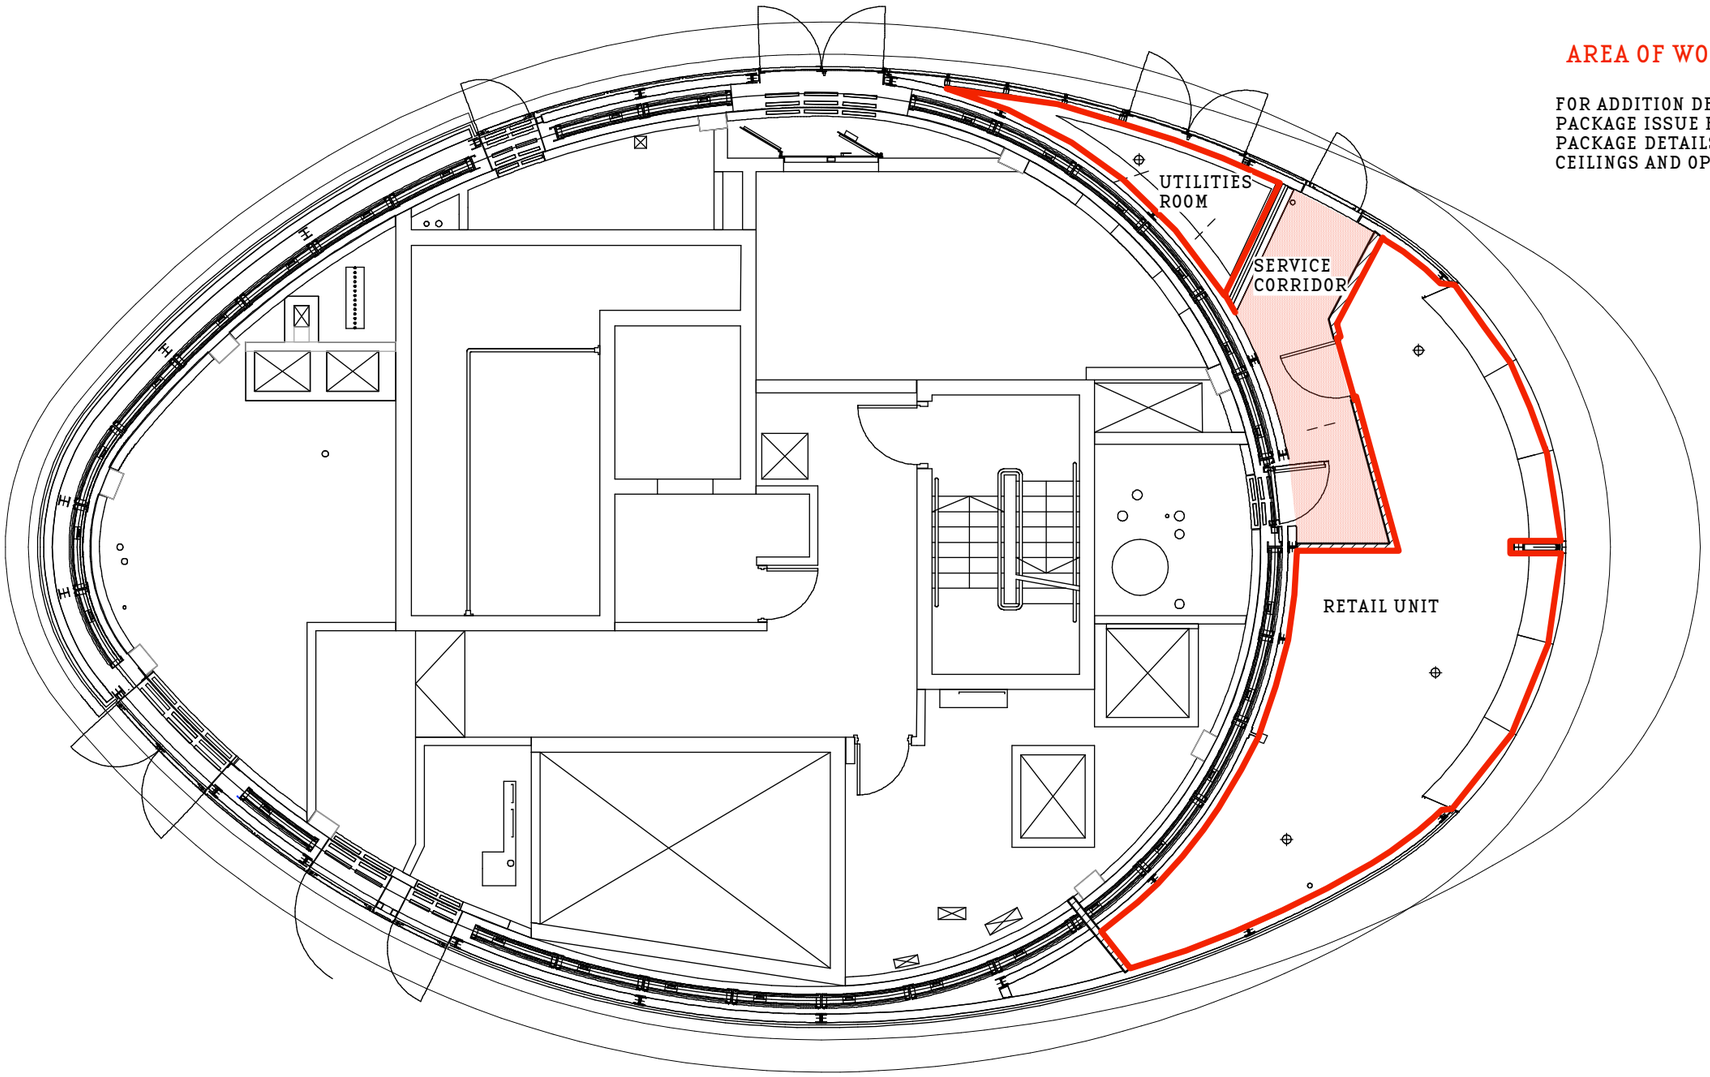

AREA OF WORKS HIGHLIGHTED IN RED

FOR ADDITION DETAILS REFER TO SEPARATE PDF DRAWING PACKAGE ISSUE FROM STANTON WILLIAMS / NETWORK RAIL PACKAGE DETAILS SHELL FINISHES AND SITE CONDITIONS CEILINGS AND OPENING AT LANDLORDS HANDOVER.

BORN DESIGN LTD.
2 Killowen Road
London E9 7AG
T - 020 3222 5381
E - mail@borndesign.com
w - borndesign.com

All materials copyrighted to BORN DESIGN LTD.
Not to be reproduced or circulated without prior consent.
Design intent drawing only.
Do not scale from this drawing.

© COFFEE DOGS
KINGS CROSS

REV	DATE	DRG STATUS / DESCRIPTION

SECTION TITLE		SCALE	DATE
PLAN AND GA's		1:100@ A3	17:06:13
DRAWING TITLE		SECTION Nº	DRAWING Nº / REV.
EXISTING / AREA OF WORKS			001 /
DRAWN BY LR	CHECKED BY XXX		