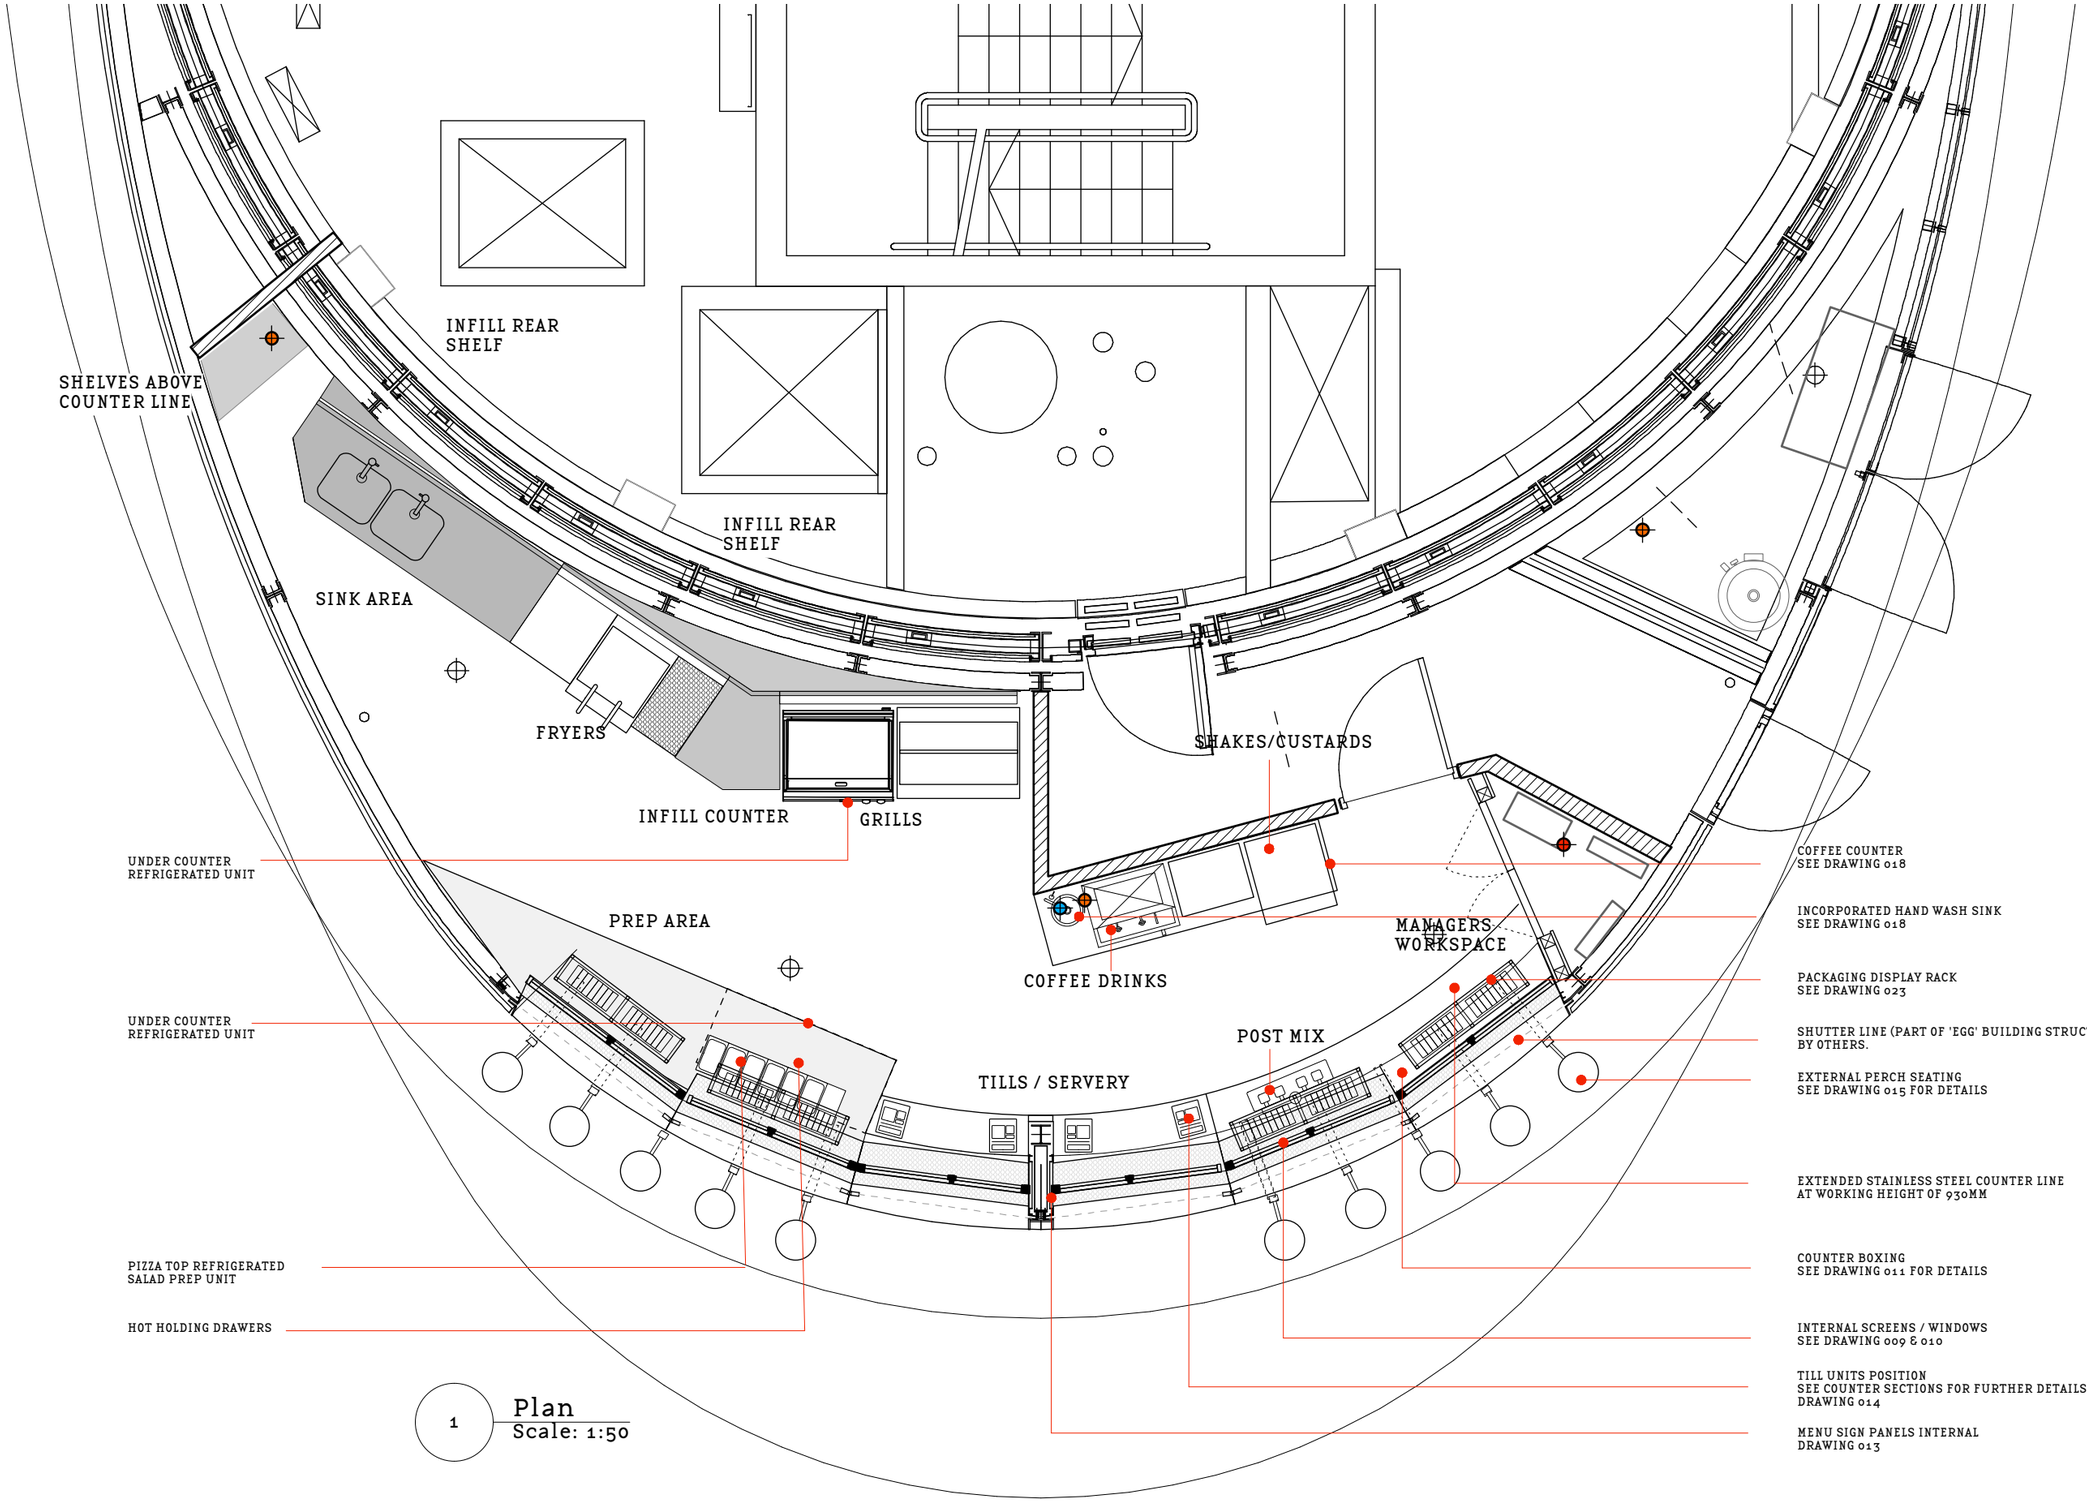

INCOMMING MAINS WATER

WASTE STACK

INCOMMING 3 PHASE POWER

COFFEE COUNTER
SEE DRAWING 018

INCORPORATED HAND WASH SINK
SEE DRAWING 018

PACKAGING DISPLAY RACK
SEE DRAWING 023

SHUTTER LINE (PART OF 'EGG' BUILDING STRUCTURE
BY OTHERS.

EXTERNAL PERCH SEATING
SEE DRAWING 015 FOR DETAILS

EXTENDED STAINLESS STEEL COUNTER LINE
AT WORKING HEIGHT OF 930MM

COUNTER BOXING
SEE DRAWING 011 FOR DETAILS

INTERNAL SCREENS / WINDOWS
SEE DRAWING 009 & 010

TILL UNITS POSITION
SEE COUNTER SECTIONS FOR FURTHER DETAILS ON LOWER SECTION
DRAWING 014

MENU SIGN PANELS INTERNAL
DRAWING 013

1 Plan
Scale: 1:50

BORN DESIGN LTD.
2 Killowen Road
London E9 7AG
T - 020 3222 5381
E - mail@borndesign.com
w - borndesign.com

All materials copyrighted to
BORN DESIGN LTD.
Not to be reproduced or circulated
without prior consent.
Design intent drawing only.
Do not scale from this drawing.

© COFFEE DOGS
KINGS CROSS

REV	DATE	DRG STATUS / DESCRIPTION

SECTION TITLE			
PLAN AND GA's			
DRAWING TITLE			
GA LAYOUT			
DRAWN BY	LR	CHECKED BY	XXX

SCALE	DATE	
1:50@ A3	17:06:13	
SECTION Nº	DRAWING Nº	REV.
	002	/