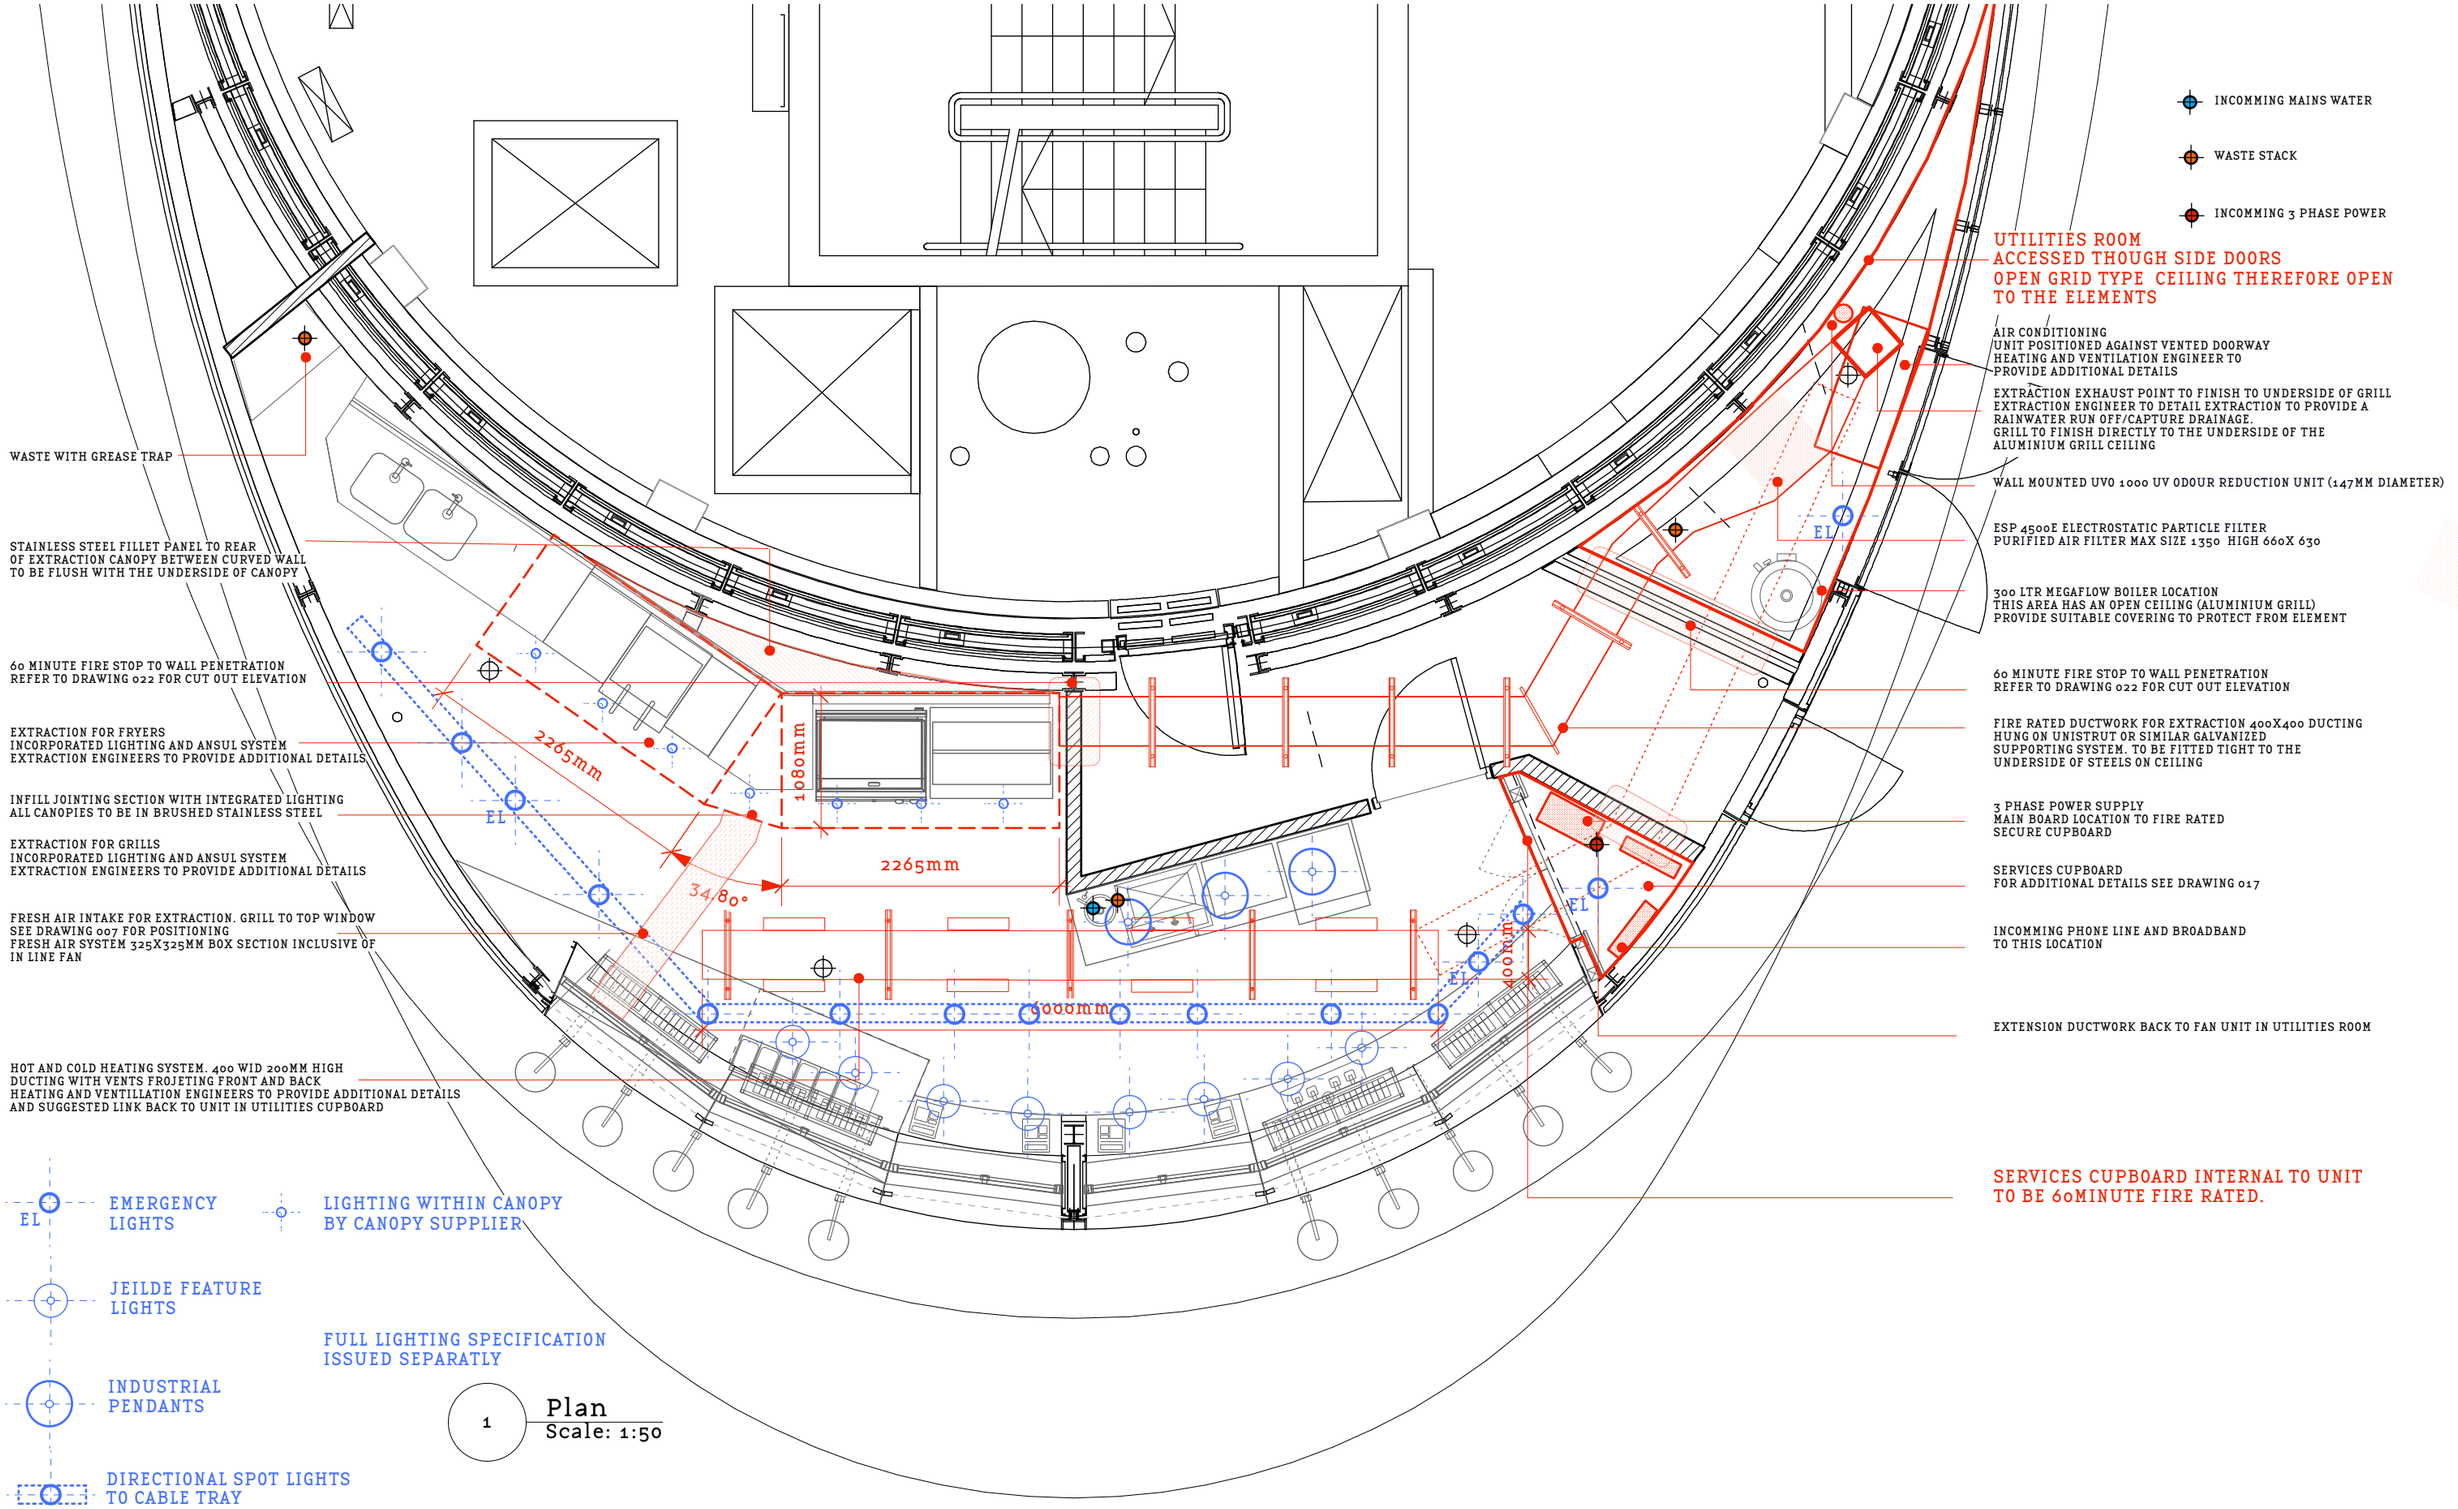

WASTE WITH GREASE TRAP

STAINLESS STEEL FILLET PANEL TO REAR
OF EXTRACTION CANOPY BETWEEN CURVED WALL
TO BE FLUSH WITH THE UNDERSIDE OF CANOPY

60 MINUTE FIRE STOP TO WALL PENETRATION
REFER TO DRAWING 022 FOR CUT OUT ELEVATION

EXTRACTION FOR FRYERS
INCORPORATED LIGHTING AND ANSUL SYSTEM
EXTRACTION ENGINEERS TO PROVIDE ADDITIONAL DETAILS

INFILL JOINTING SECTION WITH INTEGRATED LIGHTING
ALL CANOPIES TO BE IN BRUSHED STAINLESS STEEL

EXTRACTION FOR GRILLS
INCORPORATED LIGHTING AND ANSUL SYSTEM
EXTRACTION ENGINEERS TO PROVIDE ADDITIONAL DETAILS

FRESH AIR INTAKE FOR EXTRACTION. GRILL TO TOP WINDOW
SEE DRAWING 007 FOR POSITIONING
FRESH AIR SYSTEM 325X325MM BOX SECTION INCLUSIVE OF
IN LINE FAN

HOT AND COLD HEATING SYSTEM. 400 WID 200MM HIGH
DUCTING WITH VENTS FROJETING FRONT AND BACK
HEATING AND VENTILLATION ENGINEERS TO PROVIDE ADDITIONAL DETAILS
AND SUGGESTED LINK BACK TO UNIT IN UTILITIES CUPBOARD

INCOMMING MAINS WATER

WASTE STACK

INCOMMING 3 PHASE POWER

UTILITIES ROOM
ACCESSED THOUGH SIDE DOORS
OPEN GRID TYPE CEILING THEREFORE OPEN
TO THE ELEMENTS

AIR CONDITIONING
UNIT POSITIONED AGAINST VENTED DOORWAY
HEATING AND VENTILATION ENGINEER TO
PROVIDE ADDITIONAL DETAILS

EXTRACTION EXHAUST POINT TO FINISH TO UNDERSIDE OF GRILL
EXTRACTION ENGINEER TO DETAIL EXTRACTION TO PROVIDE A
RAINWATER RUN OFF/CAPTURE DRAINAGE.
GRILL TO FINISH DIRECTLY TO THE UNDERSIDE OF THE
ALUMINIUM GRILL CEILING

WALL MOUNTED UV0 1000 UV ODOUR REDUCTION UNIT (147MM DIAMETER)

ESP 4500E ELECTROSTATIC PARTICLE FILTER
PURIFIED AIR FILTER MAX SIZE 1350 HIGH 660X 630

300 LTR MEGAFLOW BOILER LOCATION
THIS AREA HAS AN OPEN CEILING (ALUMINIUM GRILL)
PROVIDE SUITABLE COVERING TO PROTECT FROM ELEMENT

60 MINUTE FIRE STOP TO WALL PENETRATION
REFER TO DRAWING 022 FOR CUT OUT ELEVATION

FIRE RATED DUCTWORK FOR EXTRACTION 400X400 DUCTING
HUNG ON UNISTRUT OR SIMILAR GALVANIZED
SUPPORTING SYSTEM. TO BE FITTED TIGHT TO THE
UNDERSIDE OF STEELS ON CEILING

3 PHASE POWER SUPPLY
MAIN BOARD LOCATION TO FIRE RATED
SECURE CUPBOARD

SERVICES CUPBOARD
FOR ADDITIONAL DETAILS SEE DRAWING 017

INCOMMING PHONE LINE AND BROADBAND
TO THIS LOCATION

EXTENSION DUCTWORK BACK TO FAN UNIT IN UTILITIES ROOM

SERVICES CUPBOARD INTERNAL TO UNIT
TO BE 60MINUTE FIRE RATED.

EL EMERGENCY LIGHTS

LIGHTING WITHIN CANOPY
BY CANOPY SUPPLIER

JEILDE FEATURE
LIGHTS

FULL LIGHTING SPECIFICATION
ISSUED SEPARATLY

INDUSTRIAL
PENDANTS

DIRECTIONAL SPOT LIGHTS
TO CABLE TRAY

1 Plan
Scale: 1:50

BORN DESIGN LTD.
2 Killowen Road
London E9 7AG
T - 020 3222 5381
E - mail@borndesign.com
w - borndesign.com

All materials copyrighted to
BORN DESIGN LTD.
Not to be reproduced or circulated
without prior consent.
Design intent drawing only.
Do not scale from this drawing.

© COFFEE DOGS
KINGS CROSS

REV	DATE	DRG STATUS DESCRIPTION

SECTION TITLE		SCALE	DATE
PLAN AND GA's		1:100@ A3	17:06:13
DRAWING TITLE		SECTION Nº	DRAWING Nº / REV.
RCP AND LIGHTING			005 /
DRAWN BY LR	CHECKED BY XXX		