THIS DRAWING AND CAD DATA THEREIN IS PROTECTED BY COPYRIGHT
AND MUST NOT BE COPIED OR REPRODUCED
WITHOUT THE WRITTEN CONSENT OF
DLG ARCHITECTS
©

NO DIMENSIONS ARE TO BE SCALED FROM THIS DRAWING.
USE FIGURED DIMENSIONS ONLY.
ALL DIMENSIONS AND SIZES ARE TO BE CHECKED ON SITE AND ANY DISCREPANCIES REPORTED TO THE ARCHITECT PRIOR TO INITIATION OF ANY WORKS.

0 1 2 3m

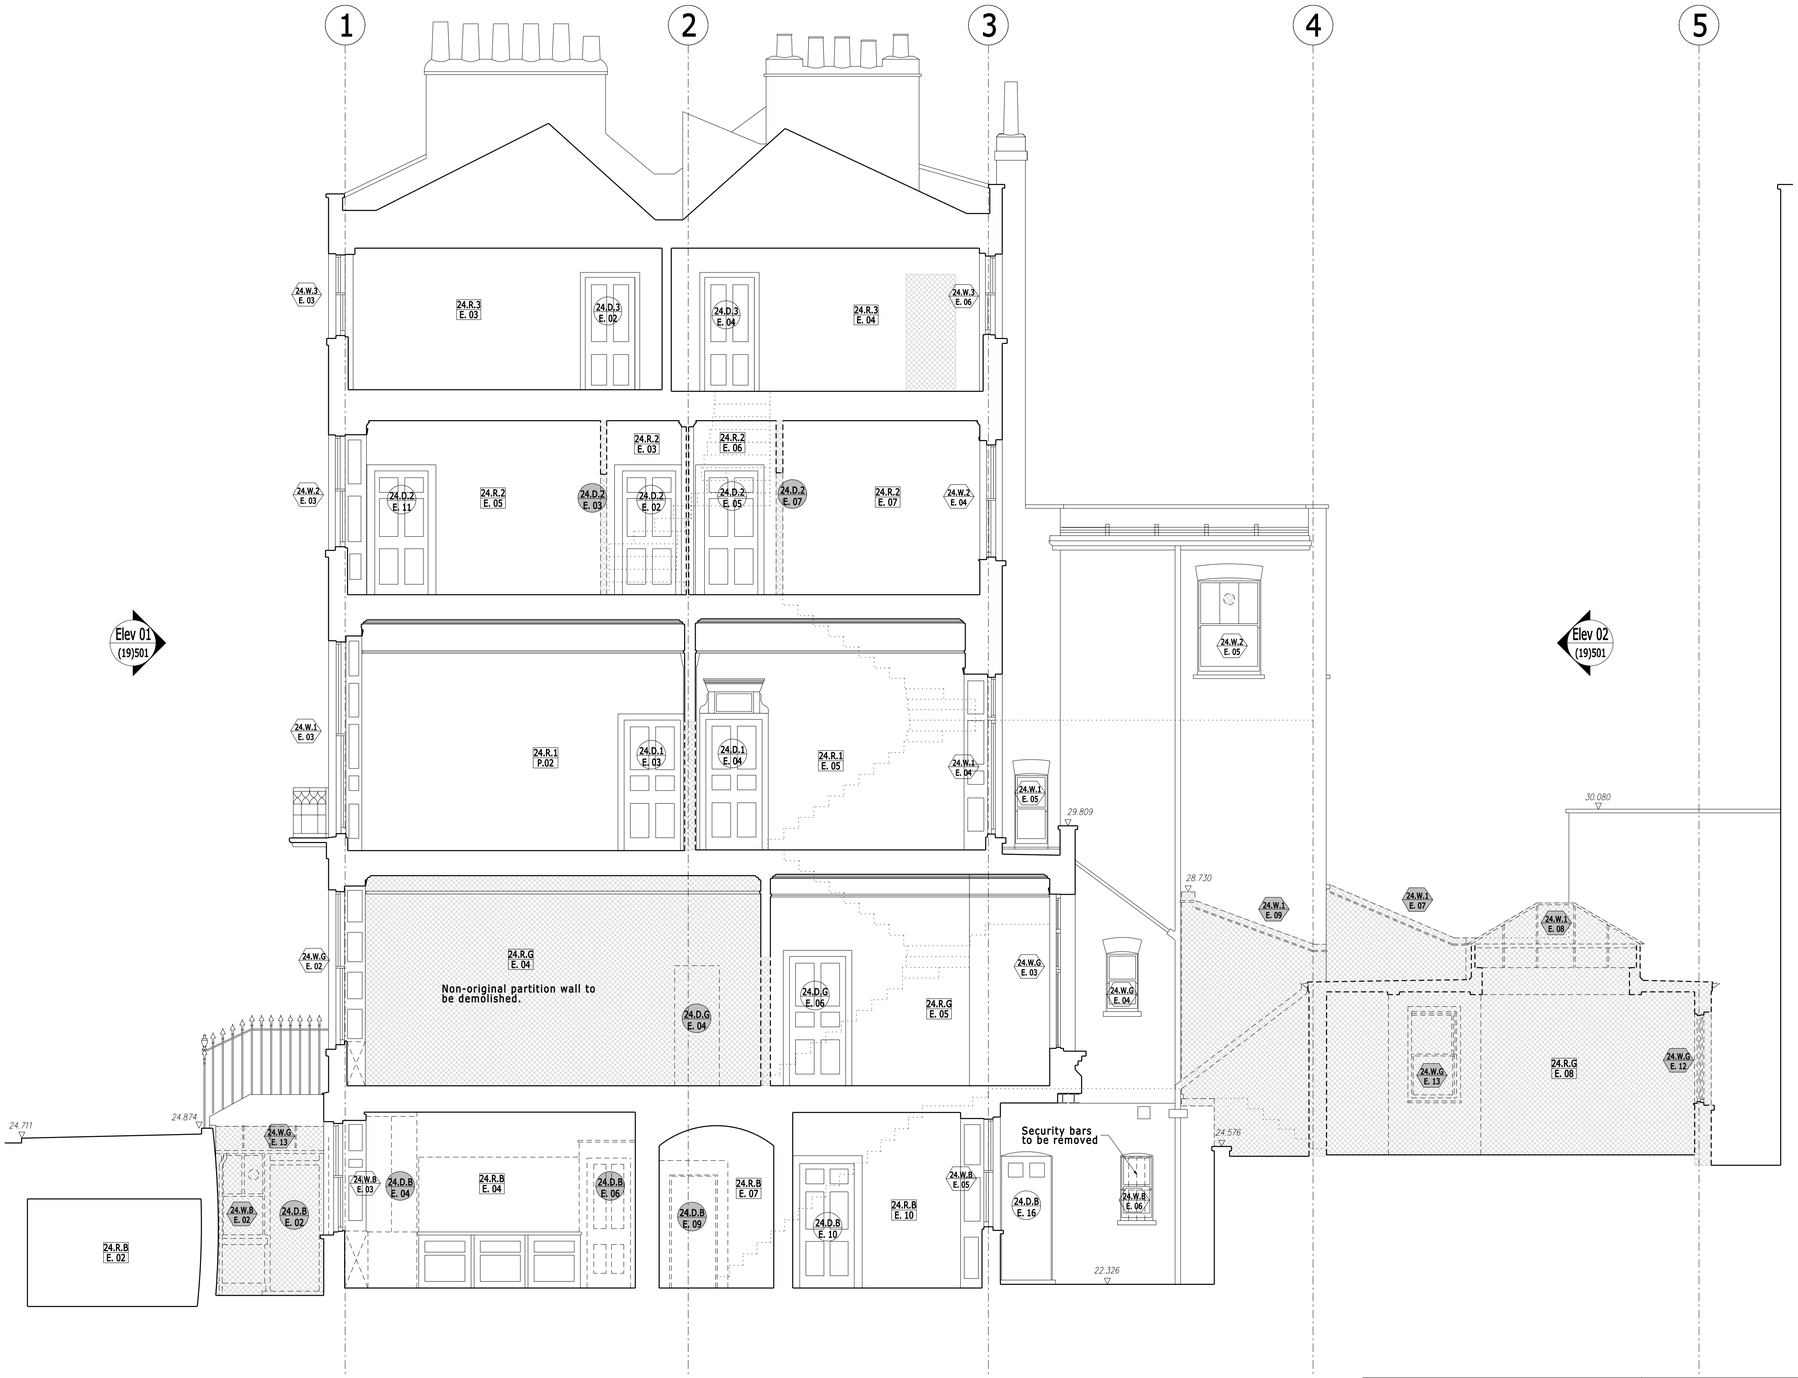

LEGEND

24.D.B. E. 01 Door Nos. are circular

25.W.G. E. 02 Window Nos. are hexagonal

24.R.1 P. 01 Room Nos. are rectangular

24.F.01. Fireplace Nos. are triangular

The room, door and window numbering system is as follows:

	Bldg.	Type	Floor	Existing (E) Proposed (P)	Item No.
Doors	24	D	B	E	01
Windows	25	W	G	E	02
Rooms	24	R	1	P	03
Fireplaces	24	F			01

Floor Codes
B - Basement
G - Ground
1 - First
2 - Second
3 - Third
4 - Roof

N.B. For information on the following items please refer to these drawings:

(00) Existing
(19) Demolition
(99) Proposed

KEY - DEMOLITION

D.B.B. 00 / F.B. Doors/ fireplaces to be removed

To be demolished/ removed

Refer to proposed elevation & section drawings for works to windows

Rev	Description	Initials/ Date	
C	Revised Planning Issue	HR	11.06.13
B	Update as plans	YW	20/07/11
A	General update	YW	07/04/11

Job Name
The Bedford Estates
24-25 Bloomsbury Square

Drawing Title
Demolition
Section A-A
Through No 24

Status

Date	Sheet By	Scale @ Size
30/11/10	DW	1:50@A1

Job Number	Code	Drawing Number	Rev
3686		(19) 601	C

DLG Architects LLP
128 Southwark Street
London SE1 0SW

t +44(0)20 7620 1236
f +44(0)20 7928 4416
london@dlgarchitects.com

dlgarchitects.com

dlg architects

SURVEY KEY

AB	alarm bell	H	cill to head height
BGP	break glass point	IC	inspection cover
BK	brick	LP	lamp post
BT	british telecom	MH	manhole
C	floor to cill height	RS	road sign
CONC.	concrete	RSJ	rolled steel joist
C/B	close board	RSS	rolled steel stantion
C/L	chain link	RWP	rain water pipe
CL	ceiling level	SV	stop valve
DK	drop kerb	TBM	temporary bench mark
DH	door height	V	vent
FH	fire hydrant	VP	vent pipe
FHR	fire hose reel	WP	waste pipe
FC	false ceiling	WHB	wash hand basin
FL	floor level	WM	water meter
GV	gas valve	WSC	water stop cock

All levels are in metres and are related to the Ordnance Survey Bench Mark located

Entrance gate british museum Left Hand pier

Value 26.29m

Level positions are indicated by either a cross or by the decimal point.

Drainage

CL	cover level	NVC	no visible connection
IL	invert level	UTL	unable to lift

foul water run
storm water run

all drainage should be checked on site before using information