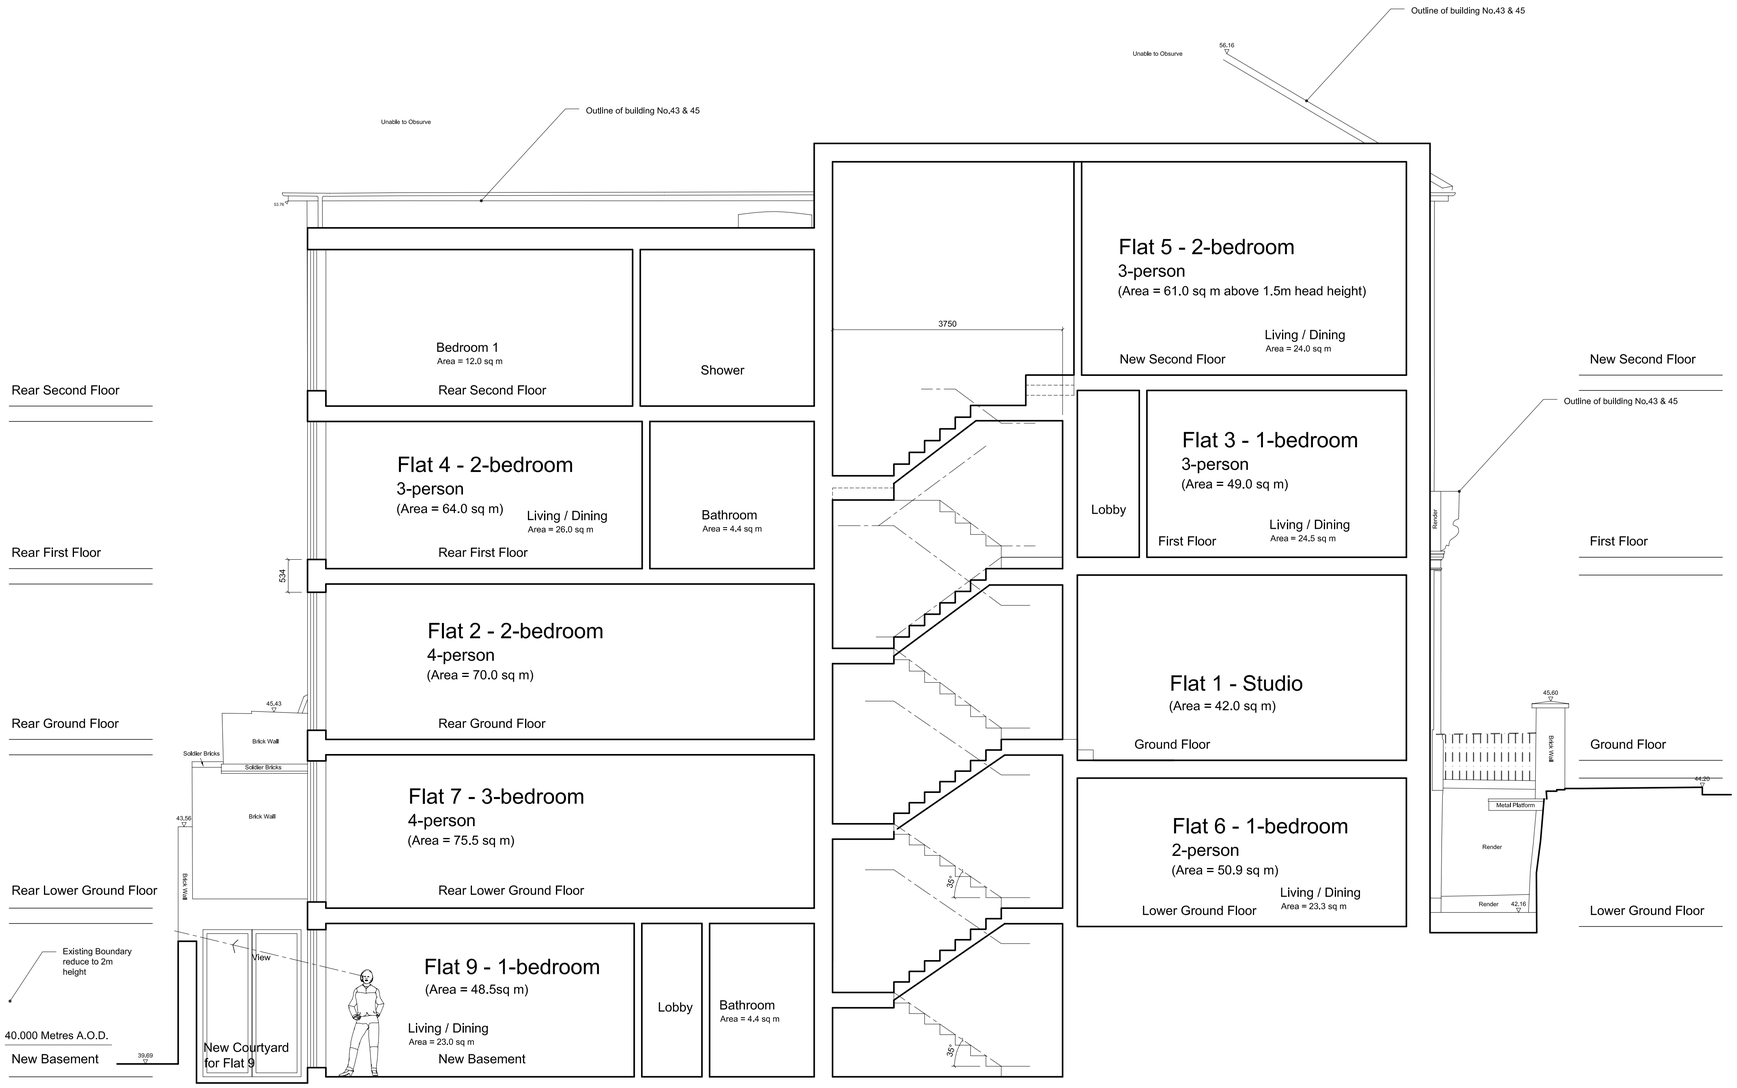

1 Proposed Section A

GENERAL NOTES

All dimensions are in millimetres

REVISION

A	JUN 13	Add annotation to No.43 & 45

Ko and Partners
Unit 6
1-3 Upper Richmond Road
London SW15 2RF
T 020 8874 0758
F 0870 762 3742
E postbox@koandpartners.co.uk

Project: 41 Fortress Road, London NW5 1AD

PROPOSED SECTION A

394-A-006

Date: JUN 2013

Revision: A

Scale: 1:50@A1

FOR APPROVAL

Client: **Leycam Ltd**