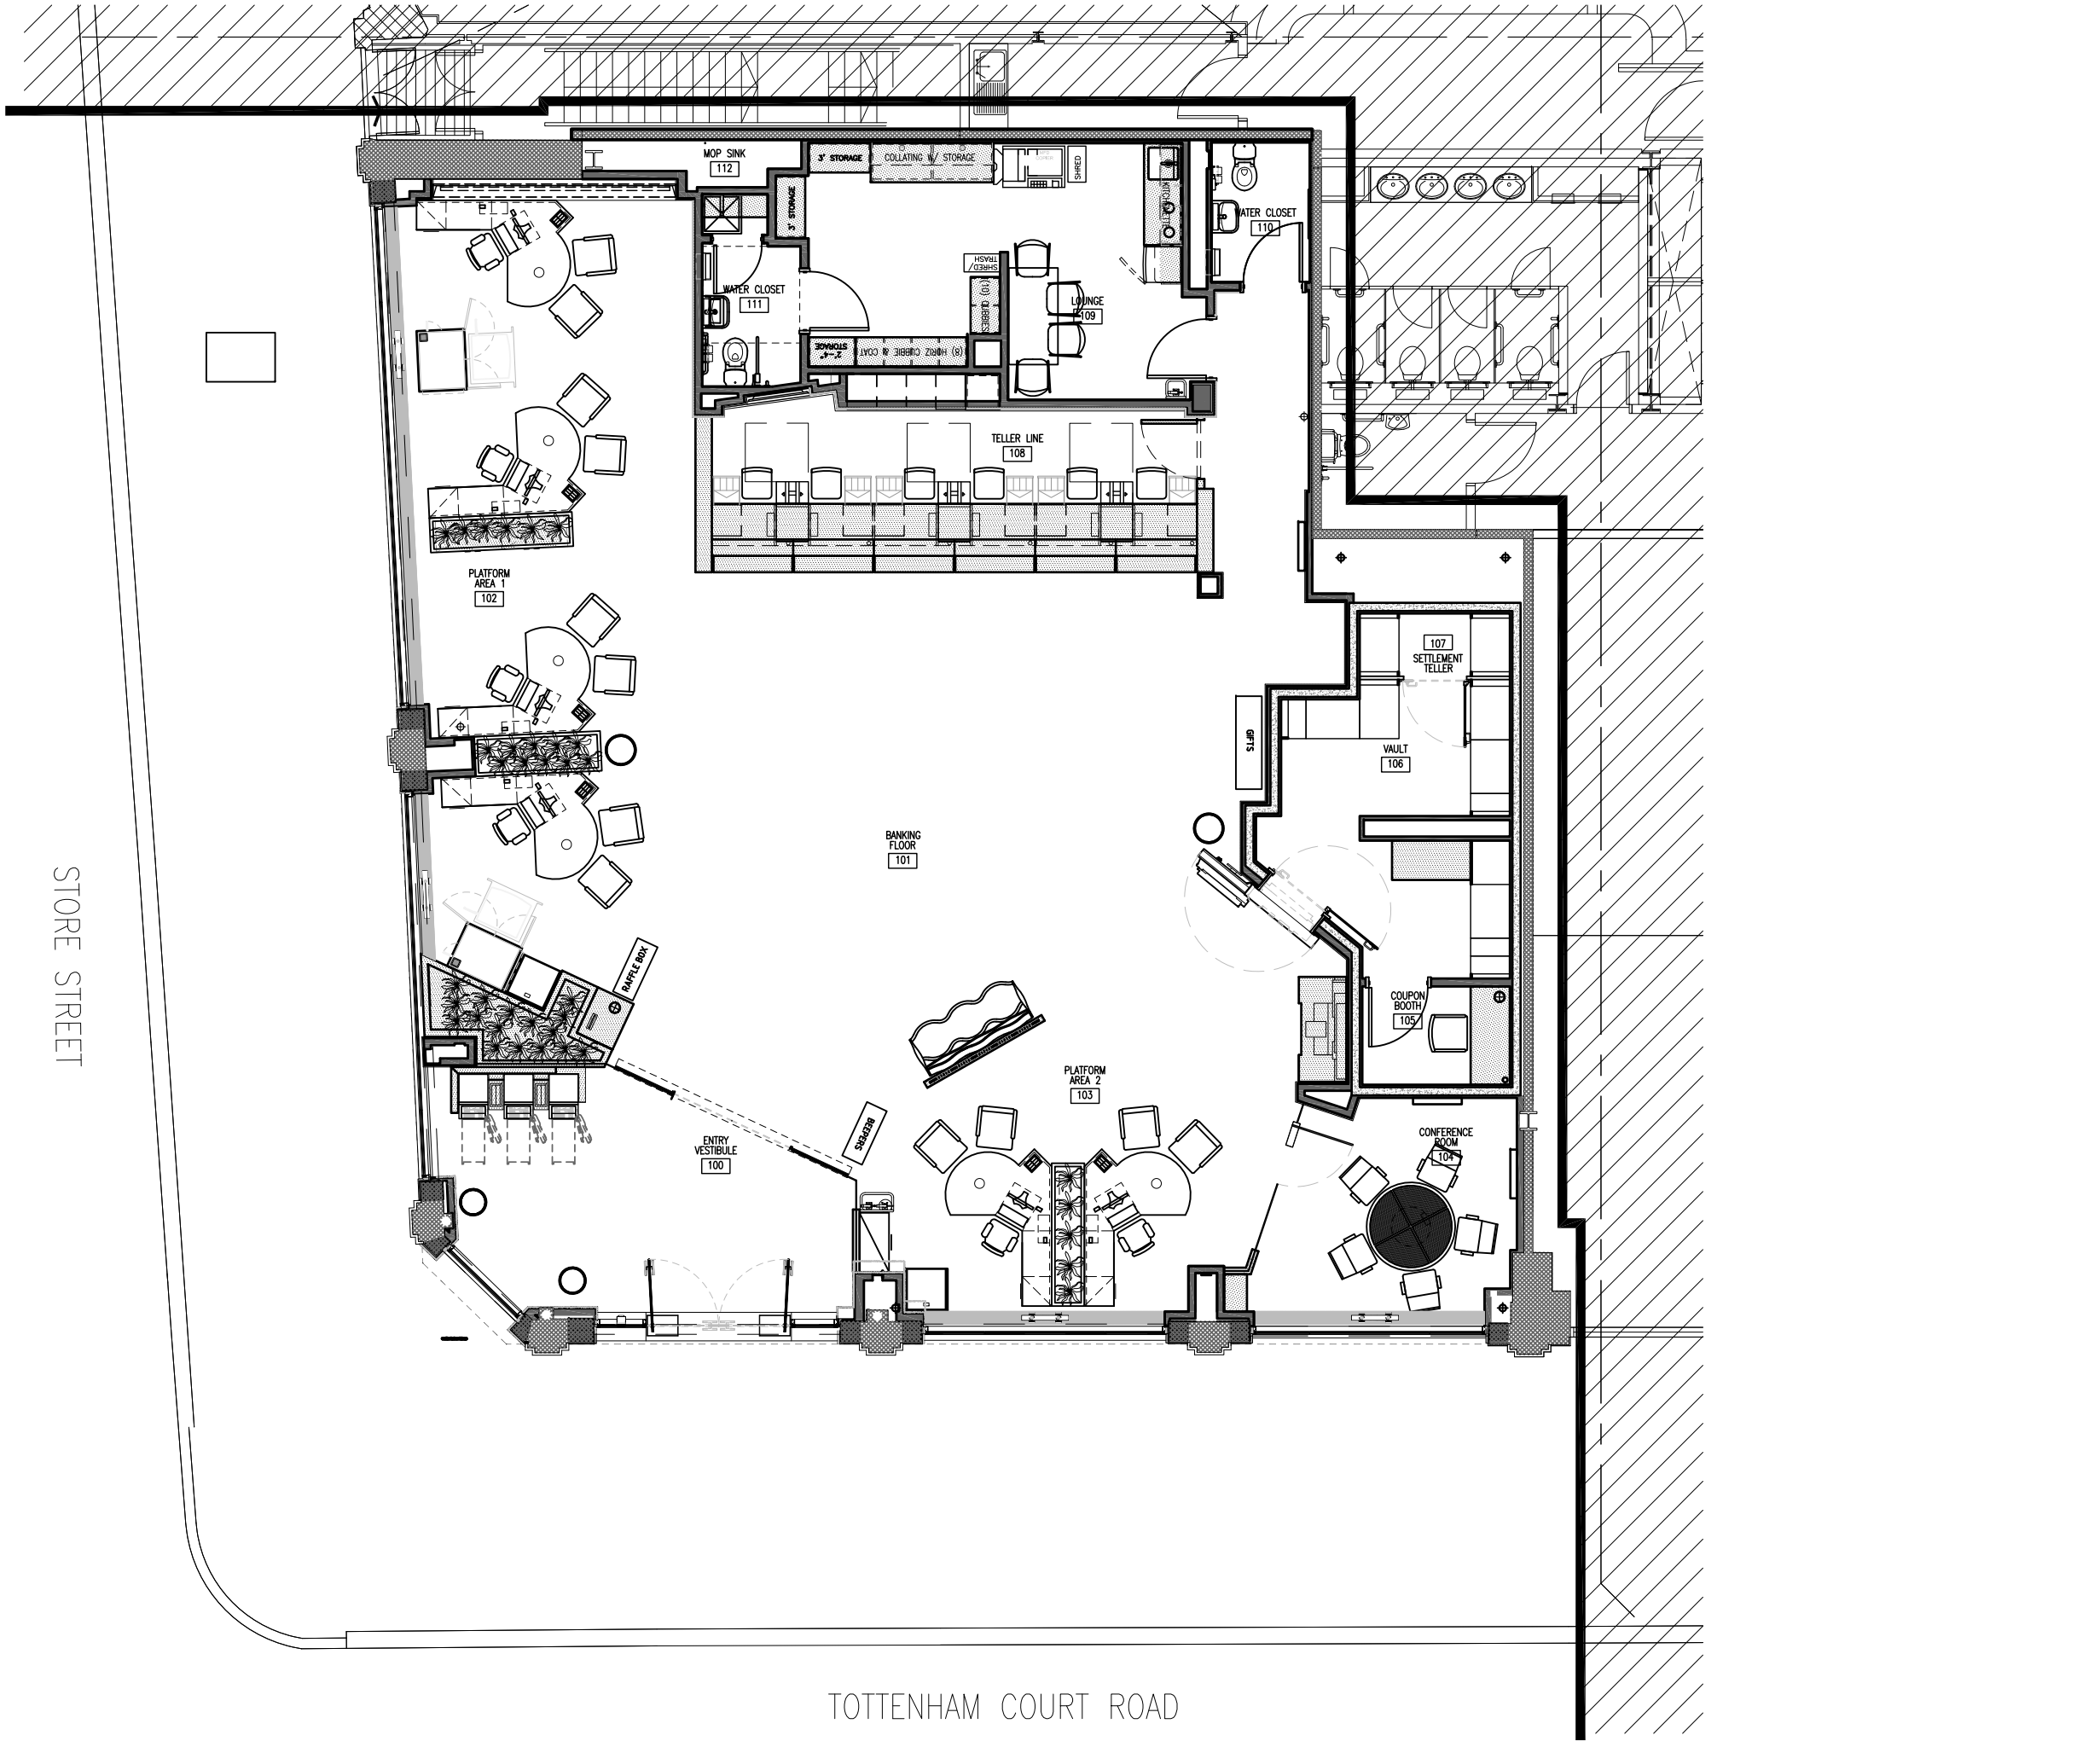

INTERARCH
11000 Atrium Way, Suite 100,
Mt. Laurel, NJ 08054
856.439.9000
Fax: 856.439.9005

DATE SIGNATURE

ISSUE OR REVISIONS

1	05.30.13	ATM ADDITION	VG	VG

METRO BANK
UNITED KINGDOM

TOTTENHAM
227 TOTTENHAM COURT R
CAMDEN TOWN, GREATER
LONDON W1T 2, UK

EXISTING
GROUND FLOOR
PLAN

PROJECT No. 09142.00	DWG NO. A2.1
SCALE: 1:100	SHEET A3
DATE 05/30/13	