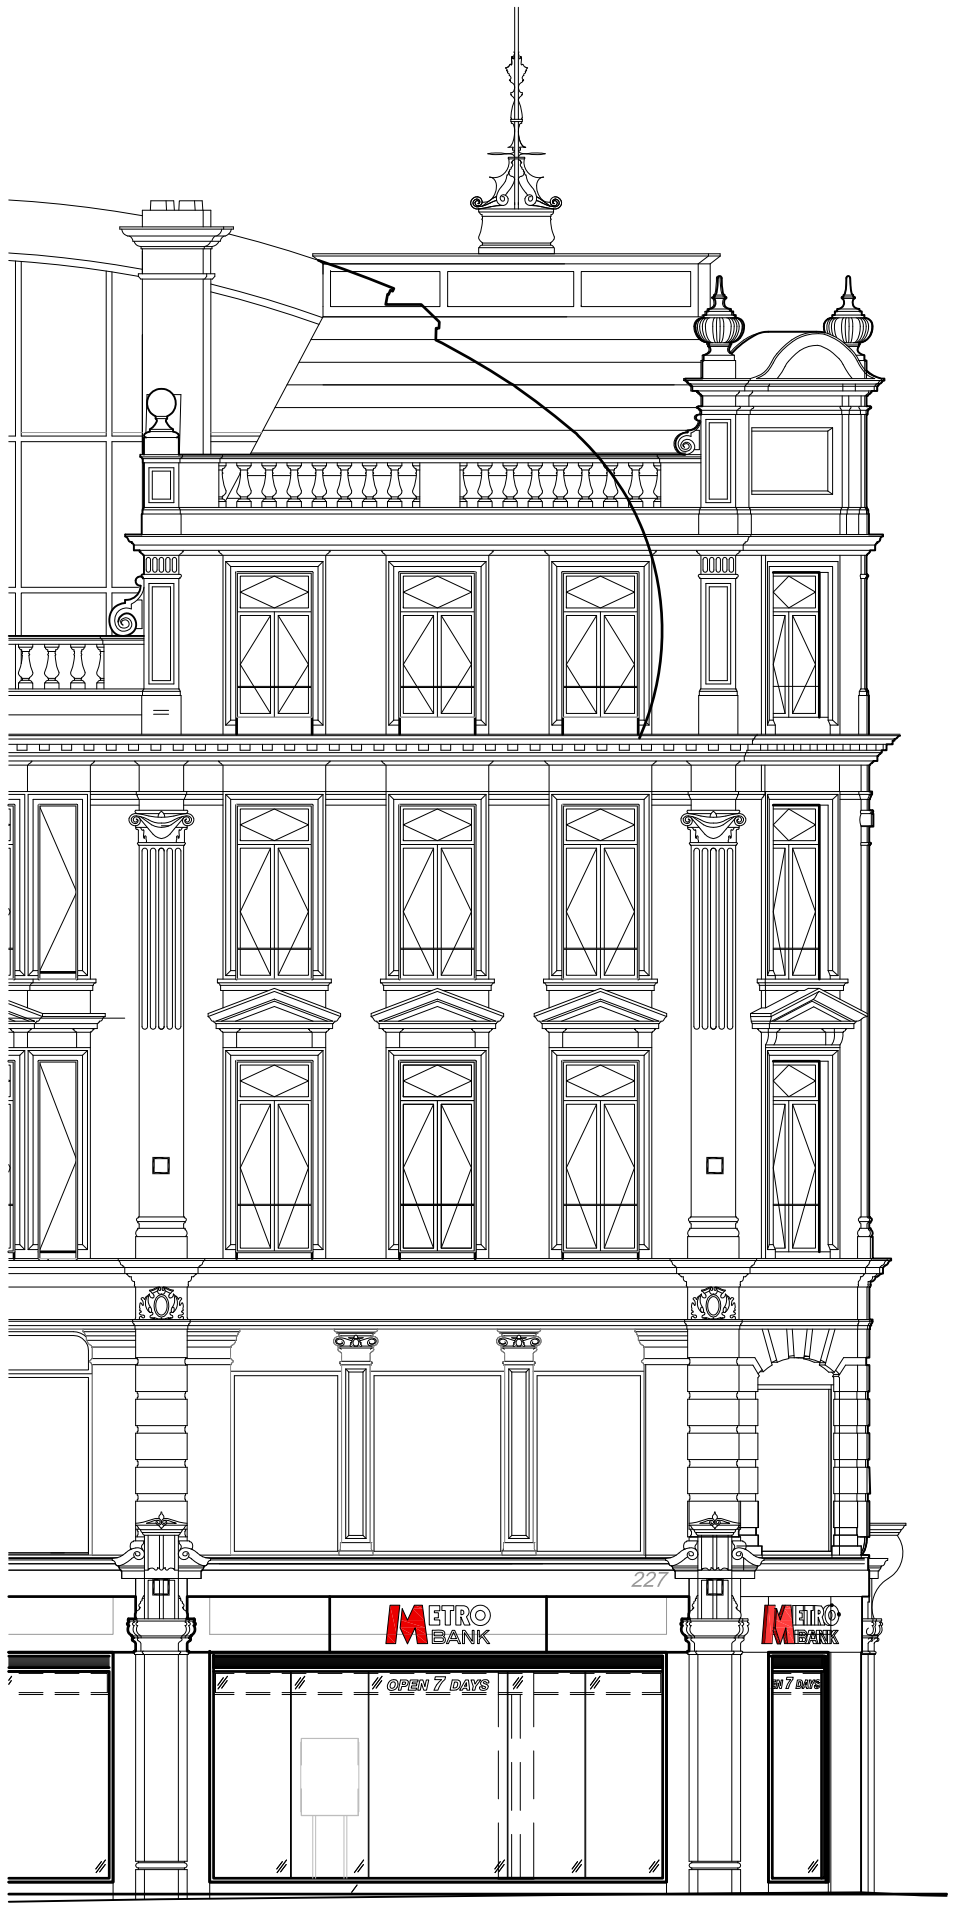

PROPOSED STORE STREET ELEVATION

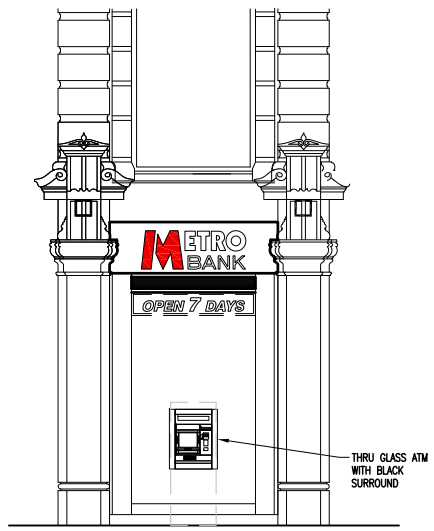

PROPOSED CORNER ELEVATION

PROPOSED TOTTENHAM COURT ROAD ELEVATION

0m 1m 2.5m 5m 10m

SCALE 1:100

InterArch
11000 Atrium Way, Suite 100,
Mt. Laurel, NJ 08054
856.439.9000
Fax: 856.439.9005

DATE SIGNATURE

ISSUE OR REVISIONS

1	05.30.13	ATM ADDITION	VG	VG

METRO BANK
UNITED KINGDOM

TOTTENHAM
227 TOTTENHAM COURT R
CAMDEN TOWN, GREATER
LONDON W1T 2, UK

EXTERIOR ELEVATION

PROJECT No.	09142.00	DWG NO.	A4.0
SCALE:	1:100	SHEET A3	
DATE	05/30/13		