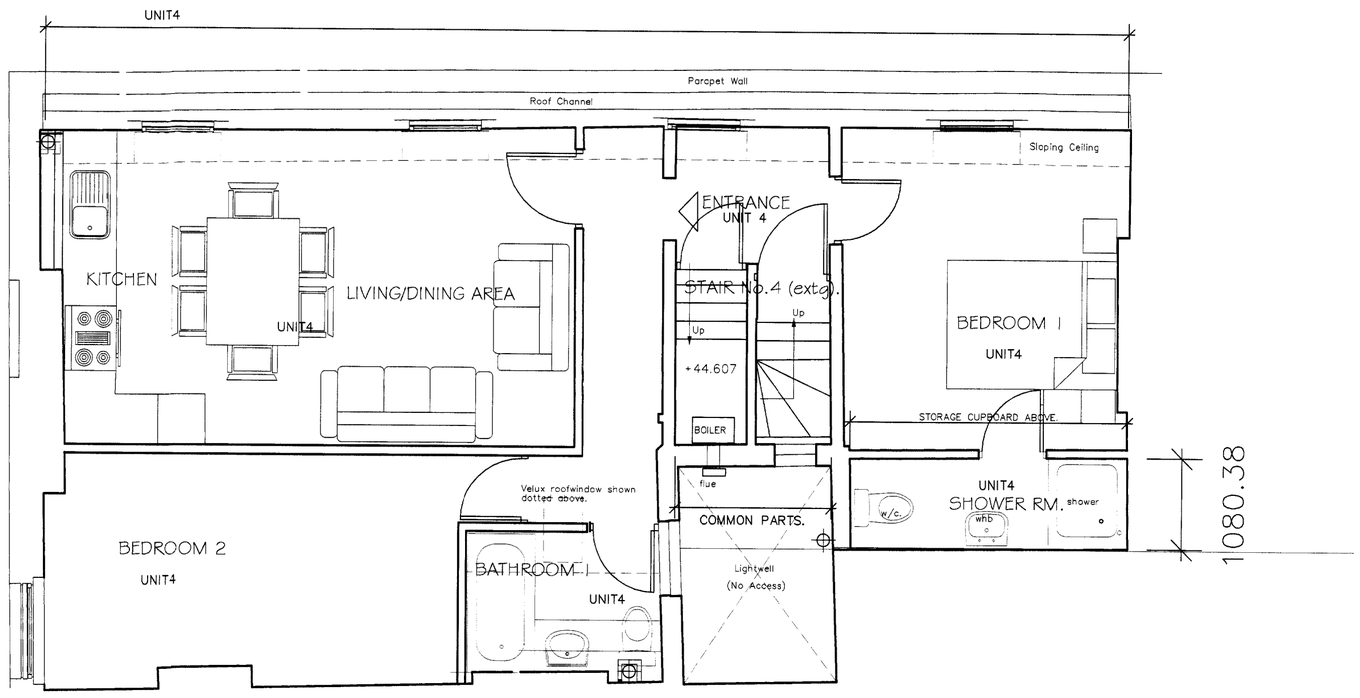

NOT FOR CONSTRUCTION: FOR LAYOUT PURPOSES ONLY.

0m. 1m. 2m. 3m. 4m. 5m. 10m.

scale bar:.

195 ALBANY STREET LONDON NW1 4AR

THIRD FLOOR LEVEL: PROPOSED

Scale: 1:50 Drawn: LJS

Dwg. No: 5/712/BREGS/A2/16/B.

FARROW SILVERTON
CHARTERED ARCHITECTS & DESIGN CONSULTANTS

6 HALE LANE MILL HILL
LONDON NW7 3NX
tel: 0208-906 8502 fax: 0208-906 8503
e-mail: office@farsil.com