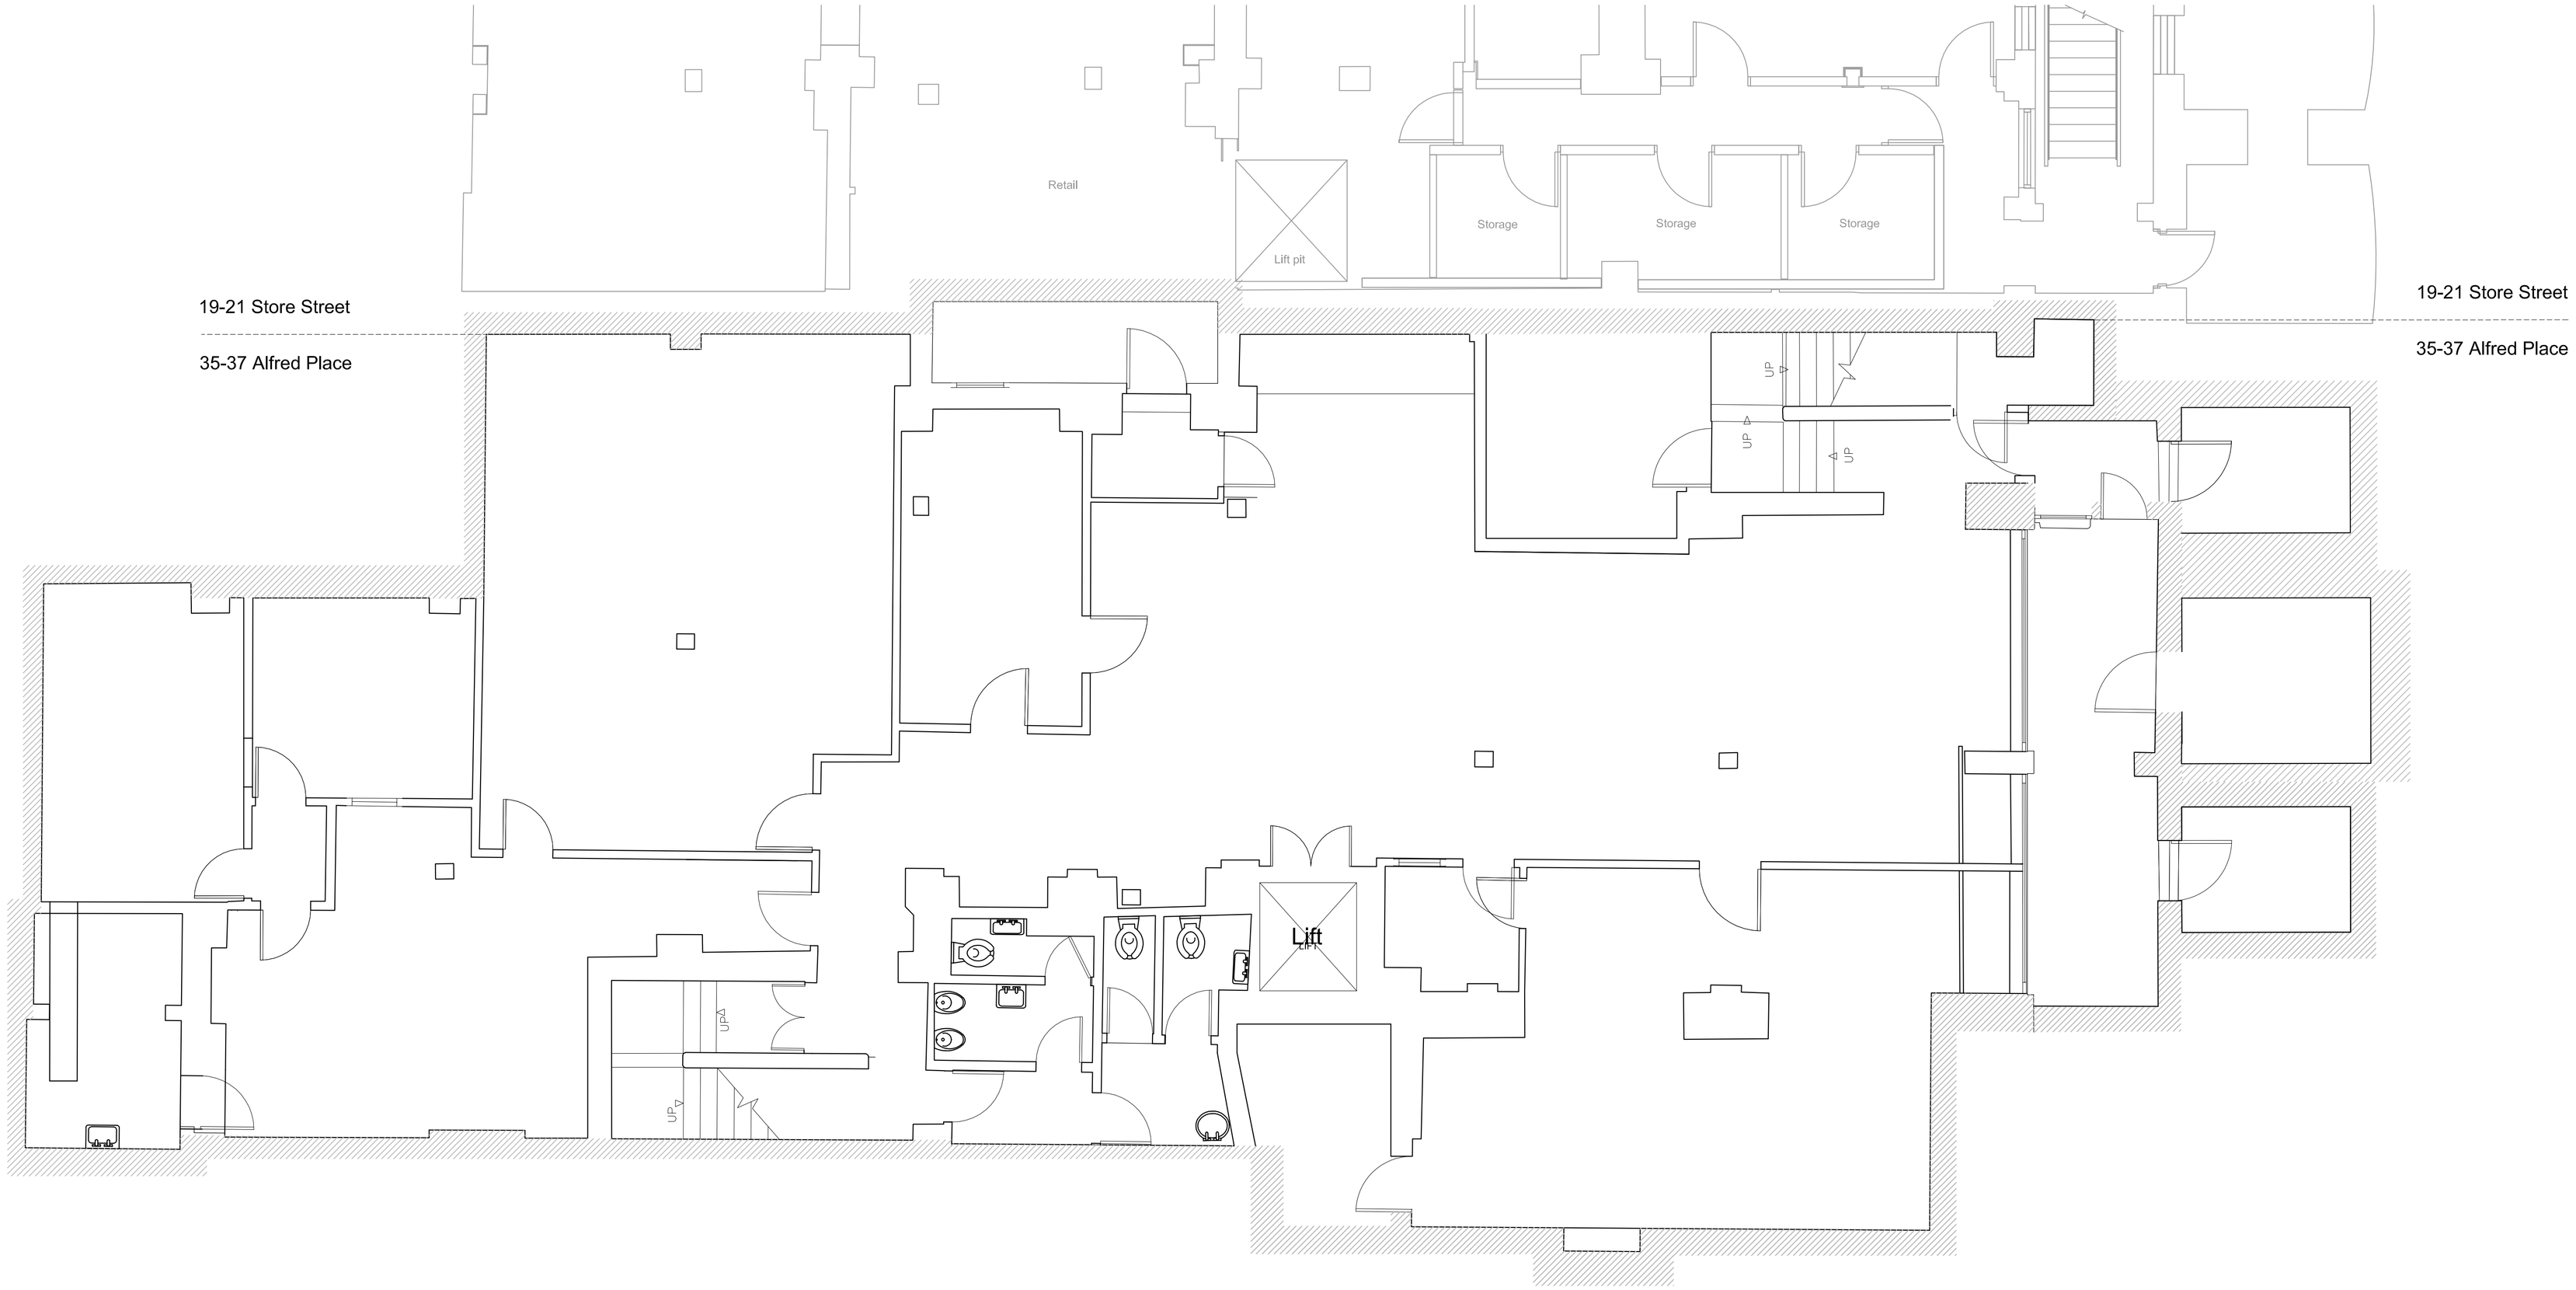

Gibberd Ltd

117-121 Curtain Road
London EC2A 3AD
+44(0)20 7739 3400
+44(0)20 7739 8948
studio@gibberd.com
www.gibberd.com

REV	DESCRIPTION	DATE	DRAWN	AUTH
P1	Preliminary Issue	28.03.13	RW	RM
P2	Issued for PLANNING APPLICATION	03.05.13	RW	RM
P3	Revised to show adjacent building (19-21 Store Street)	03.06.13	RW	RM

REV	DESCRIPTION	DATE	DRAWN	AUTH

© Copyright of the information is vested in **Gibberd** Ltd.

Do not scale from the drawing, work to figured dimensions only.
All dimensions are to be checked on site.
For the avoidance of doubt, all dimensions are measured to wall structure and not finishes unless otherwise stated.

Gibberd

ARCHITECTURE
MASTER PLANNING
INTERIOR DESIGN
CONSERVATION
LANDSCAPE

Client: Willmott Dixon Interiors

Project: Alfred Place

Title: Existing Lower Ground Floor Plan

Project No: G0563 | Date: March '13 | Scale: 1:50 @ A1 | Rev: P3

Drawing No: (PA) 001 | Series: (PA) PLANNING

Drawn: RW | Auth: RM | Status: FOR APPROVAL