05 Elevation 05 : East Elevation
Scale 1:50

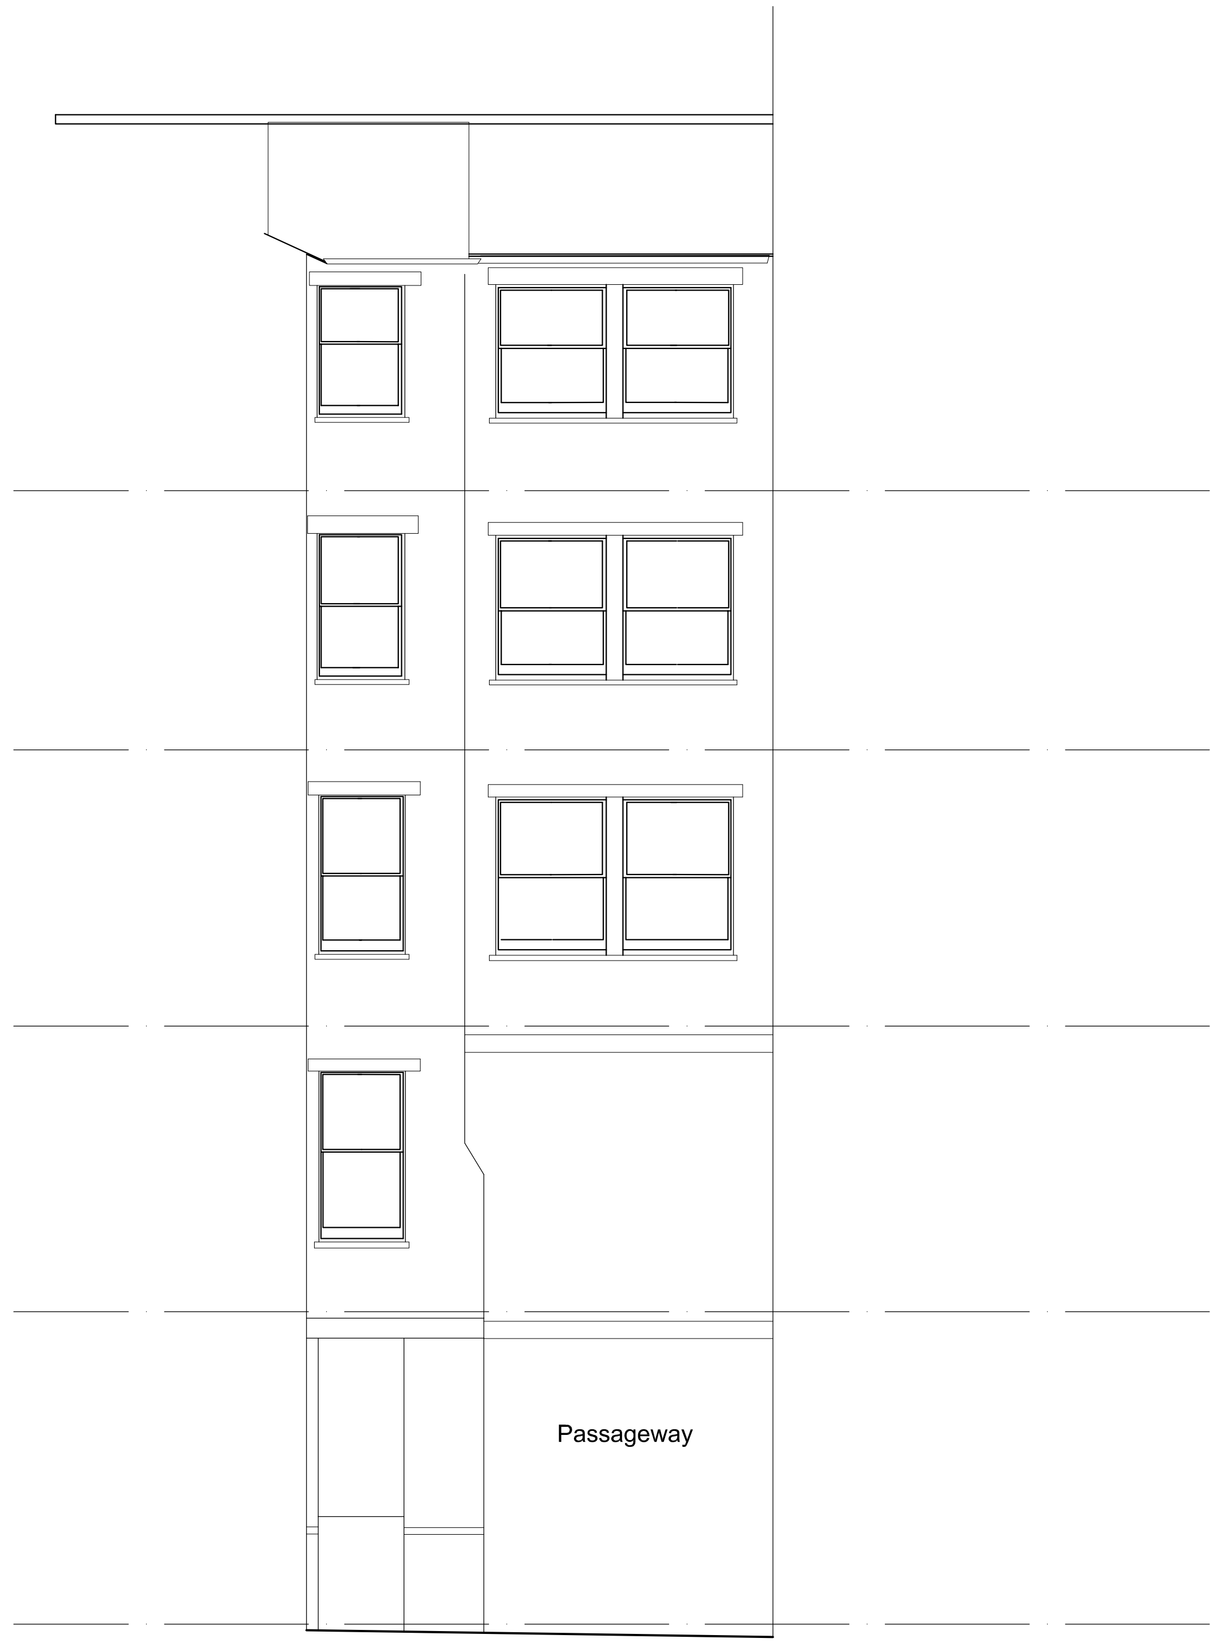

06 Elevation 06 : East Elevation (Courtyard)
Scale 1:50

KEY PLAN
Not to Scale

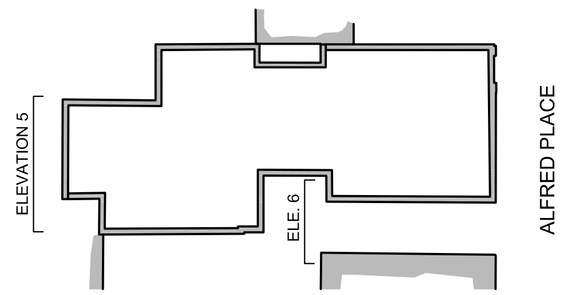

Gibberd Ltd
117-121 Curtain Road
London EC2A 3AD
+44(0)20 7739 3400
+44(0)20 7739 8948
studio@gibberd.com
www.gibberd.com

REV	DESCRIPTION	DATE	DRAWN	AUTH
P1	Preliminary Issue	28.03.13	RW	RM
P2	Issued for PLANNING APPLICATION	03.05.13	RW	RM
P3	Revised to show existing roof at ground floor	03.06.13	RW	RM

REV	DESCRIPTION	DATE	DRAWN	AUTH

© Copyright of the information is vested in **Gibberd** Ltd.

Do not scale from the drawing, work to figured dimensions only.
All dimensions are to be checked on site.
For the avoidance of doubt, all dimensions are measured to wall structure and not finishes unless otherwise stated.

Gibberd
ARCHITECTURE
MASTER PLANNING
INTERIOR DESIGN
CONSERVATION
LANDSCAPE

Client: Willmott Dixon Interiors
Project: Alfred Place
Title: Existing East Elevations
Project No: G0563 | Date: March '13 | Scale: 1:50 @ A1 | Rev: P3
Drawing No: (PA) 023 | Series: (PA) PLANNING
Drawn: RW | Auth: RM | Status: FOR APPROVAL