NOTES

1. This drawing is not to be scaled. Use figured dimensions only. Detailed site survey to be carried out to establish tolerances. Figured dimensions are in mm. All dimensions shall be verified on site before proceeding with the work. The architect shall be notified of any discrepancies.

2. This drawing has been produced for sole use on this project and is not intended for use by any other person or for any other purpose.

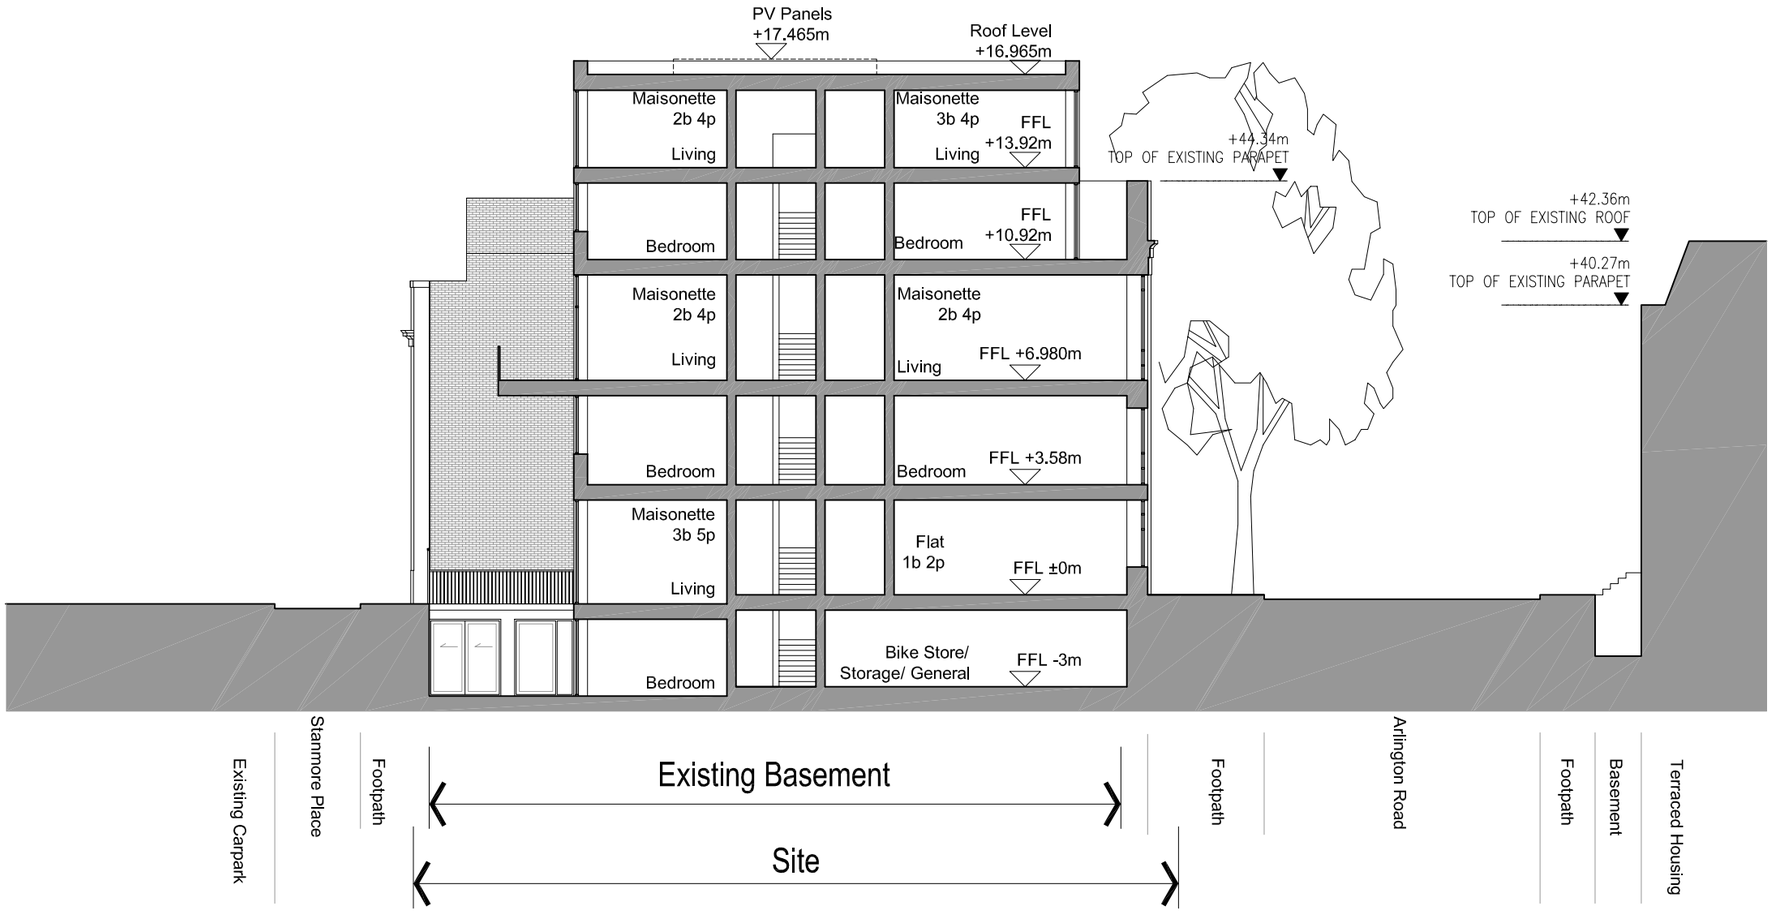

01 Cross Section B-B, Proposed
351 1:200

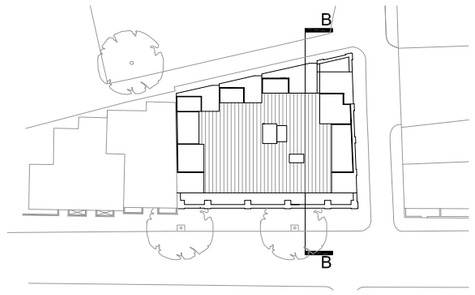

rev	date	description	
P01	20.05.13	Issued for Planning	LK CB

fiftyfour

Studio 54 Architecture
54 Rivington Street London EC2 A3QN
T: 020 7729 7818 E: info@studio54architecture.co.uk

job title	140-152 Arlington Rd, Camden		
drawing title	Cross section B-B - Proposed		
drawn by	LK	job no	S5412-23
date	18/02/2013	scale	1:200@A3
drawing no	1223-351	revision	P01

© 2011 Studio 54 Architecture. all rights reserved