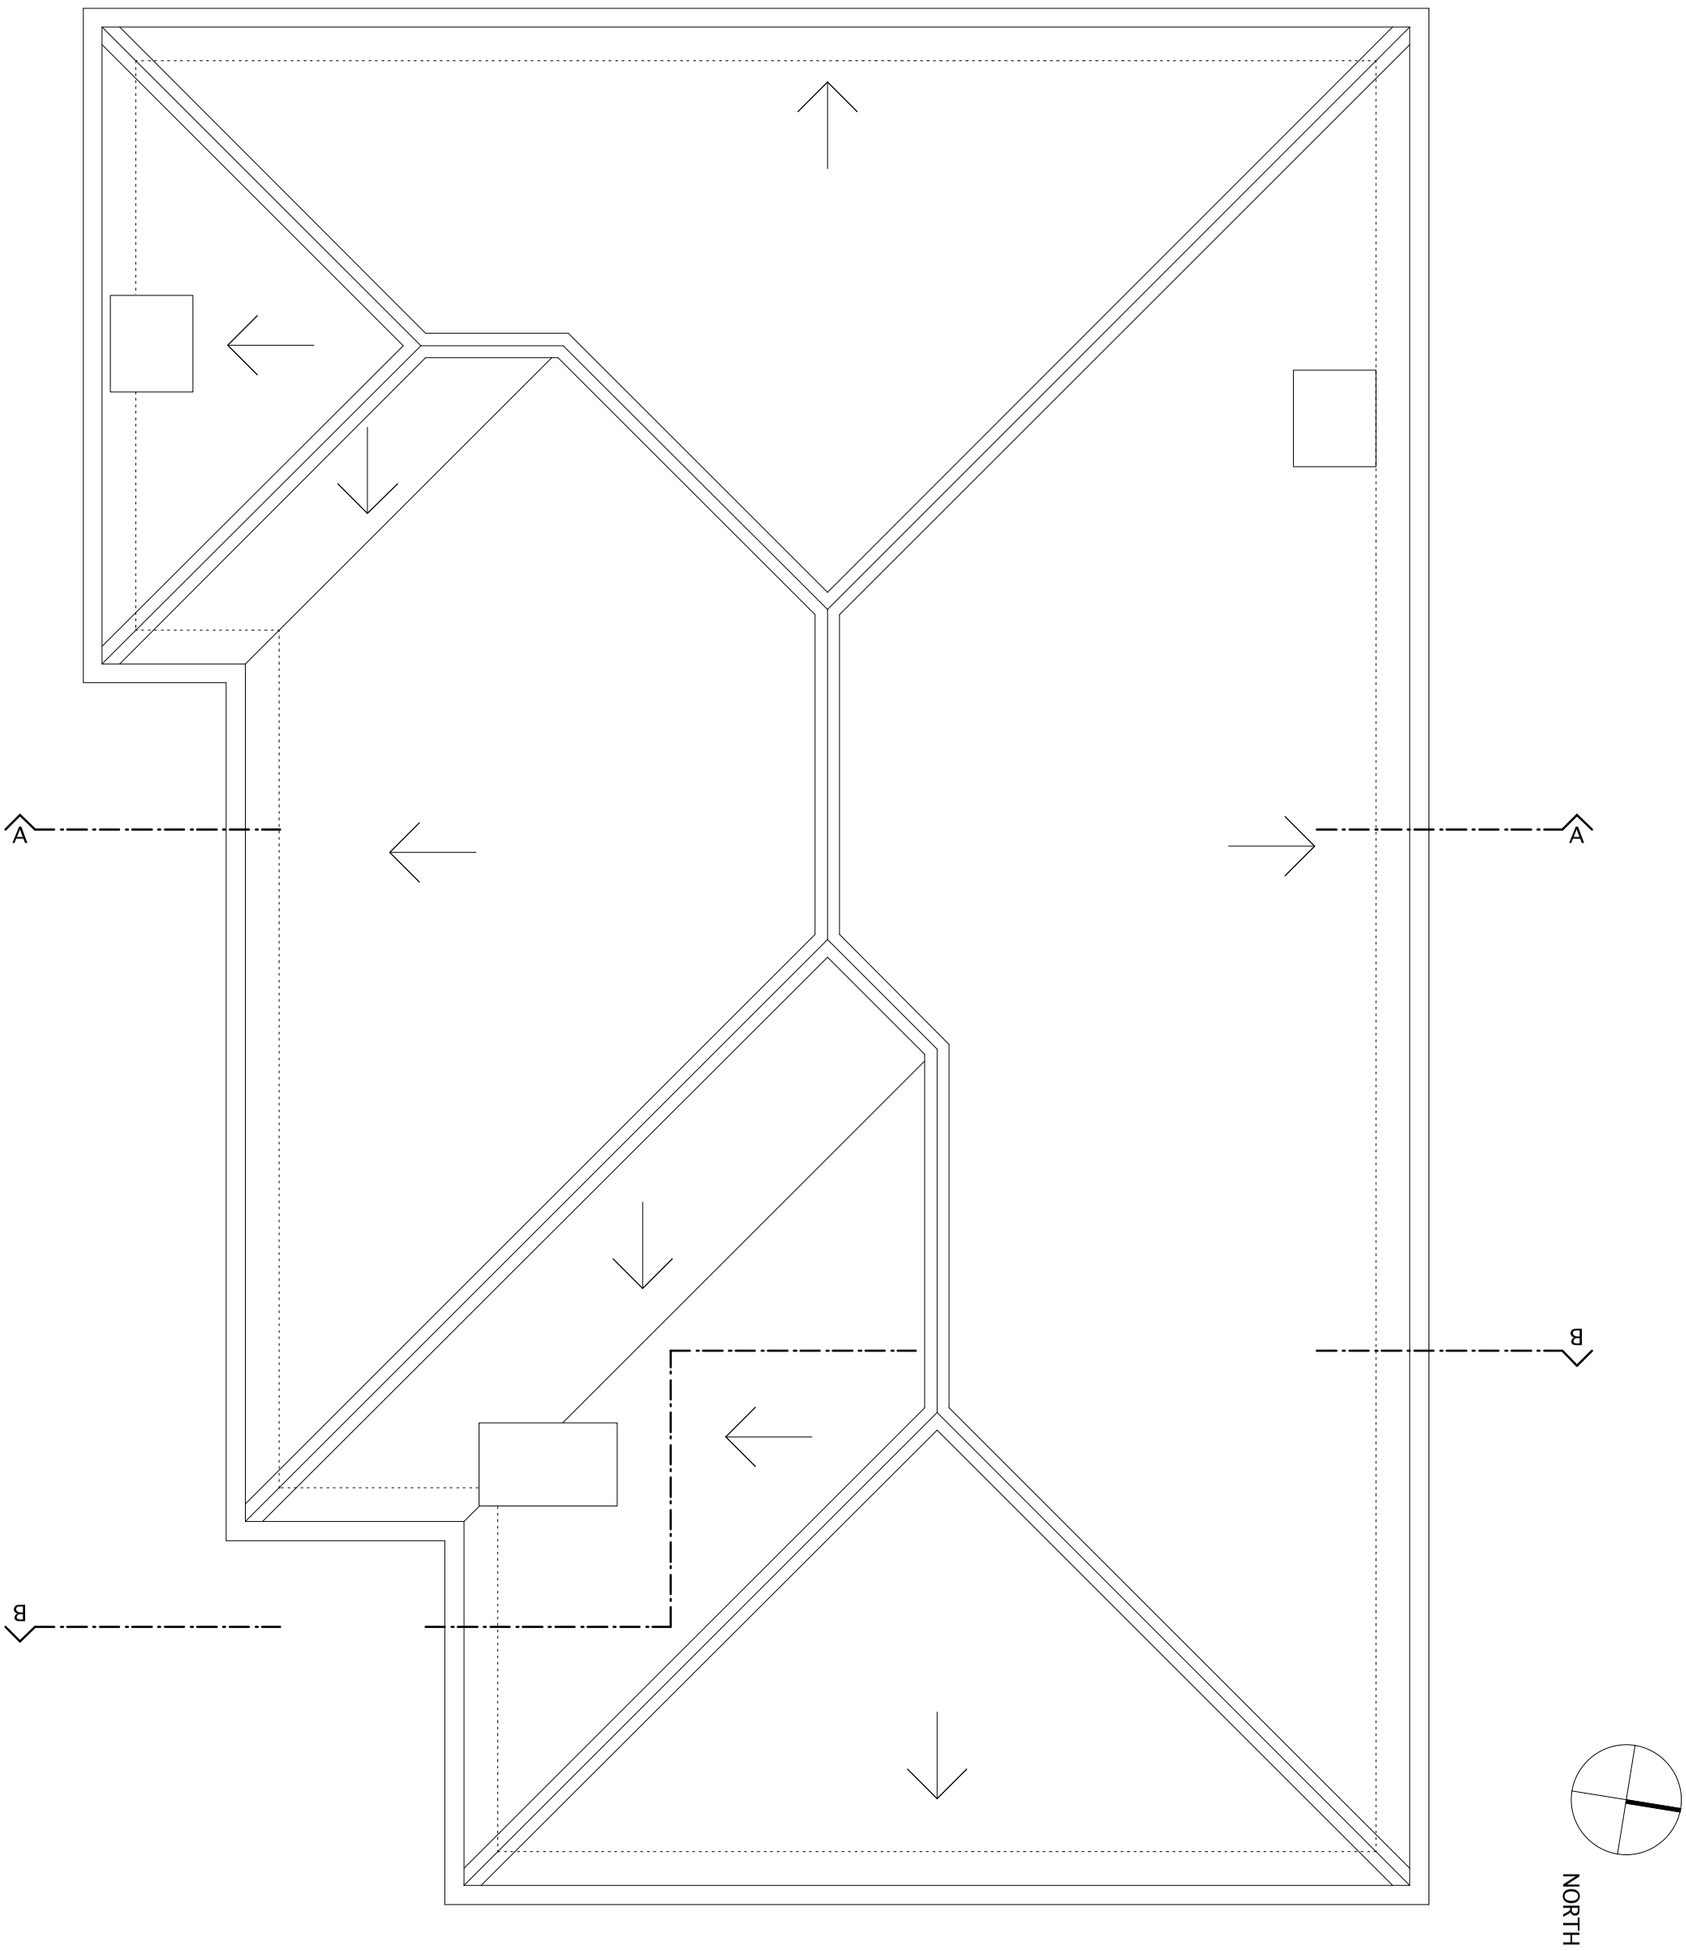

PROJECT 5
ARCHITECTURE LLP
8 Waterson Street
London E2 8HL

T: +44 (0)20 7739 9131
F: +44 (0)20 7739 3687
E: info@p5a.co.uk

job title	scale	drawn	drawing no.
1 ROBIN GROVE, HIGHGATE, LONDON N6 6PA	1:50 @ A3	SA	6228-RG1-E03
drawing	date	checked	
ROOF PLAN - AS EXISTING	JANUARY 2013	XX	