COPYRIGHT IN THIS DRAWING IS THE PROPERTY OF PETER DEER AND ASSOCIATES. IT MUST NOT BE REPRODUCED NOR AMENDED NOR USED FOR THE EXECUTION OF ANY WORKS WHETHER IN CONNECTION WITH THE PROPOSED WORKS FOR WHICH IT IS PREPARED OR OTHERWISE WITHOUT THE EXPRESS CONSENT IN WRITING OF PETER DEER AND ASSOCIATES.

QM ST BS 5750/ISO 9000 REGISTERED FIRM

DO NOT SCALE FROM THIS DRAWING.
ALL DIMENSIONS TO BE CHECKED ON SITE.

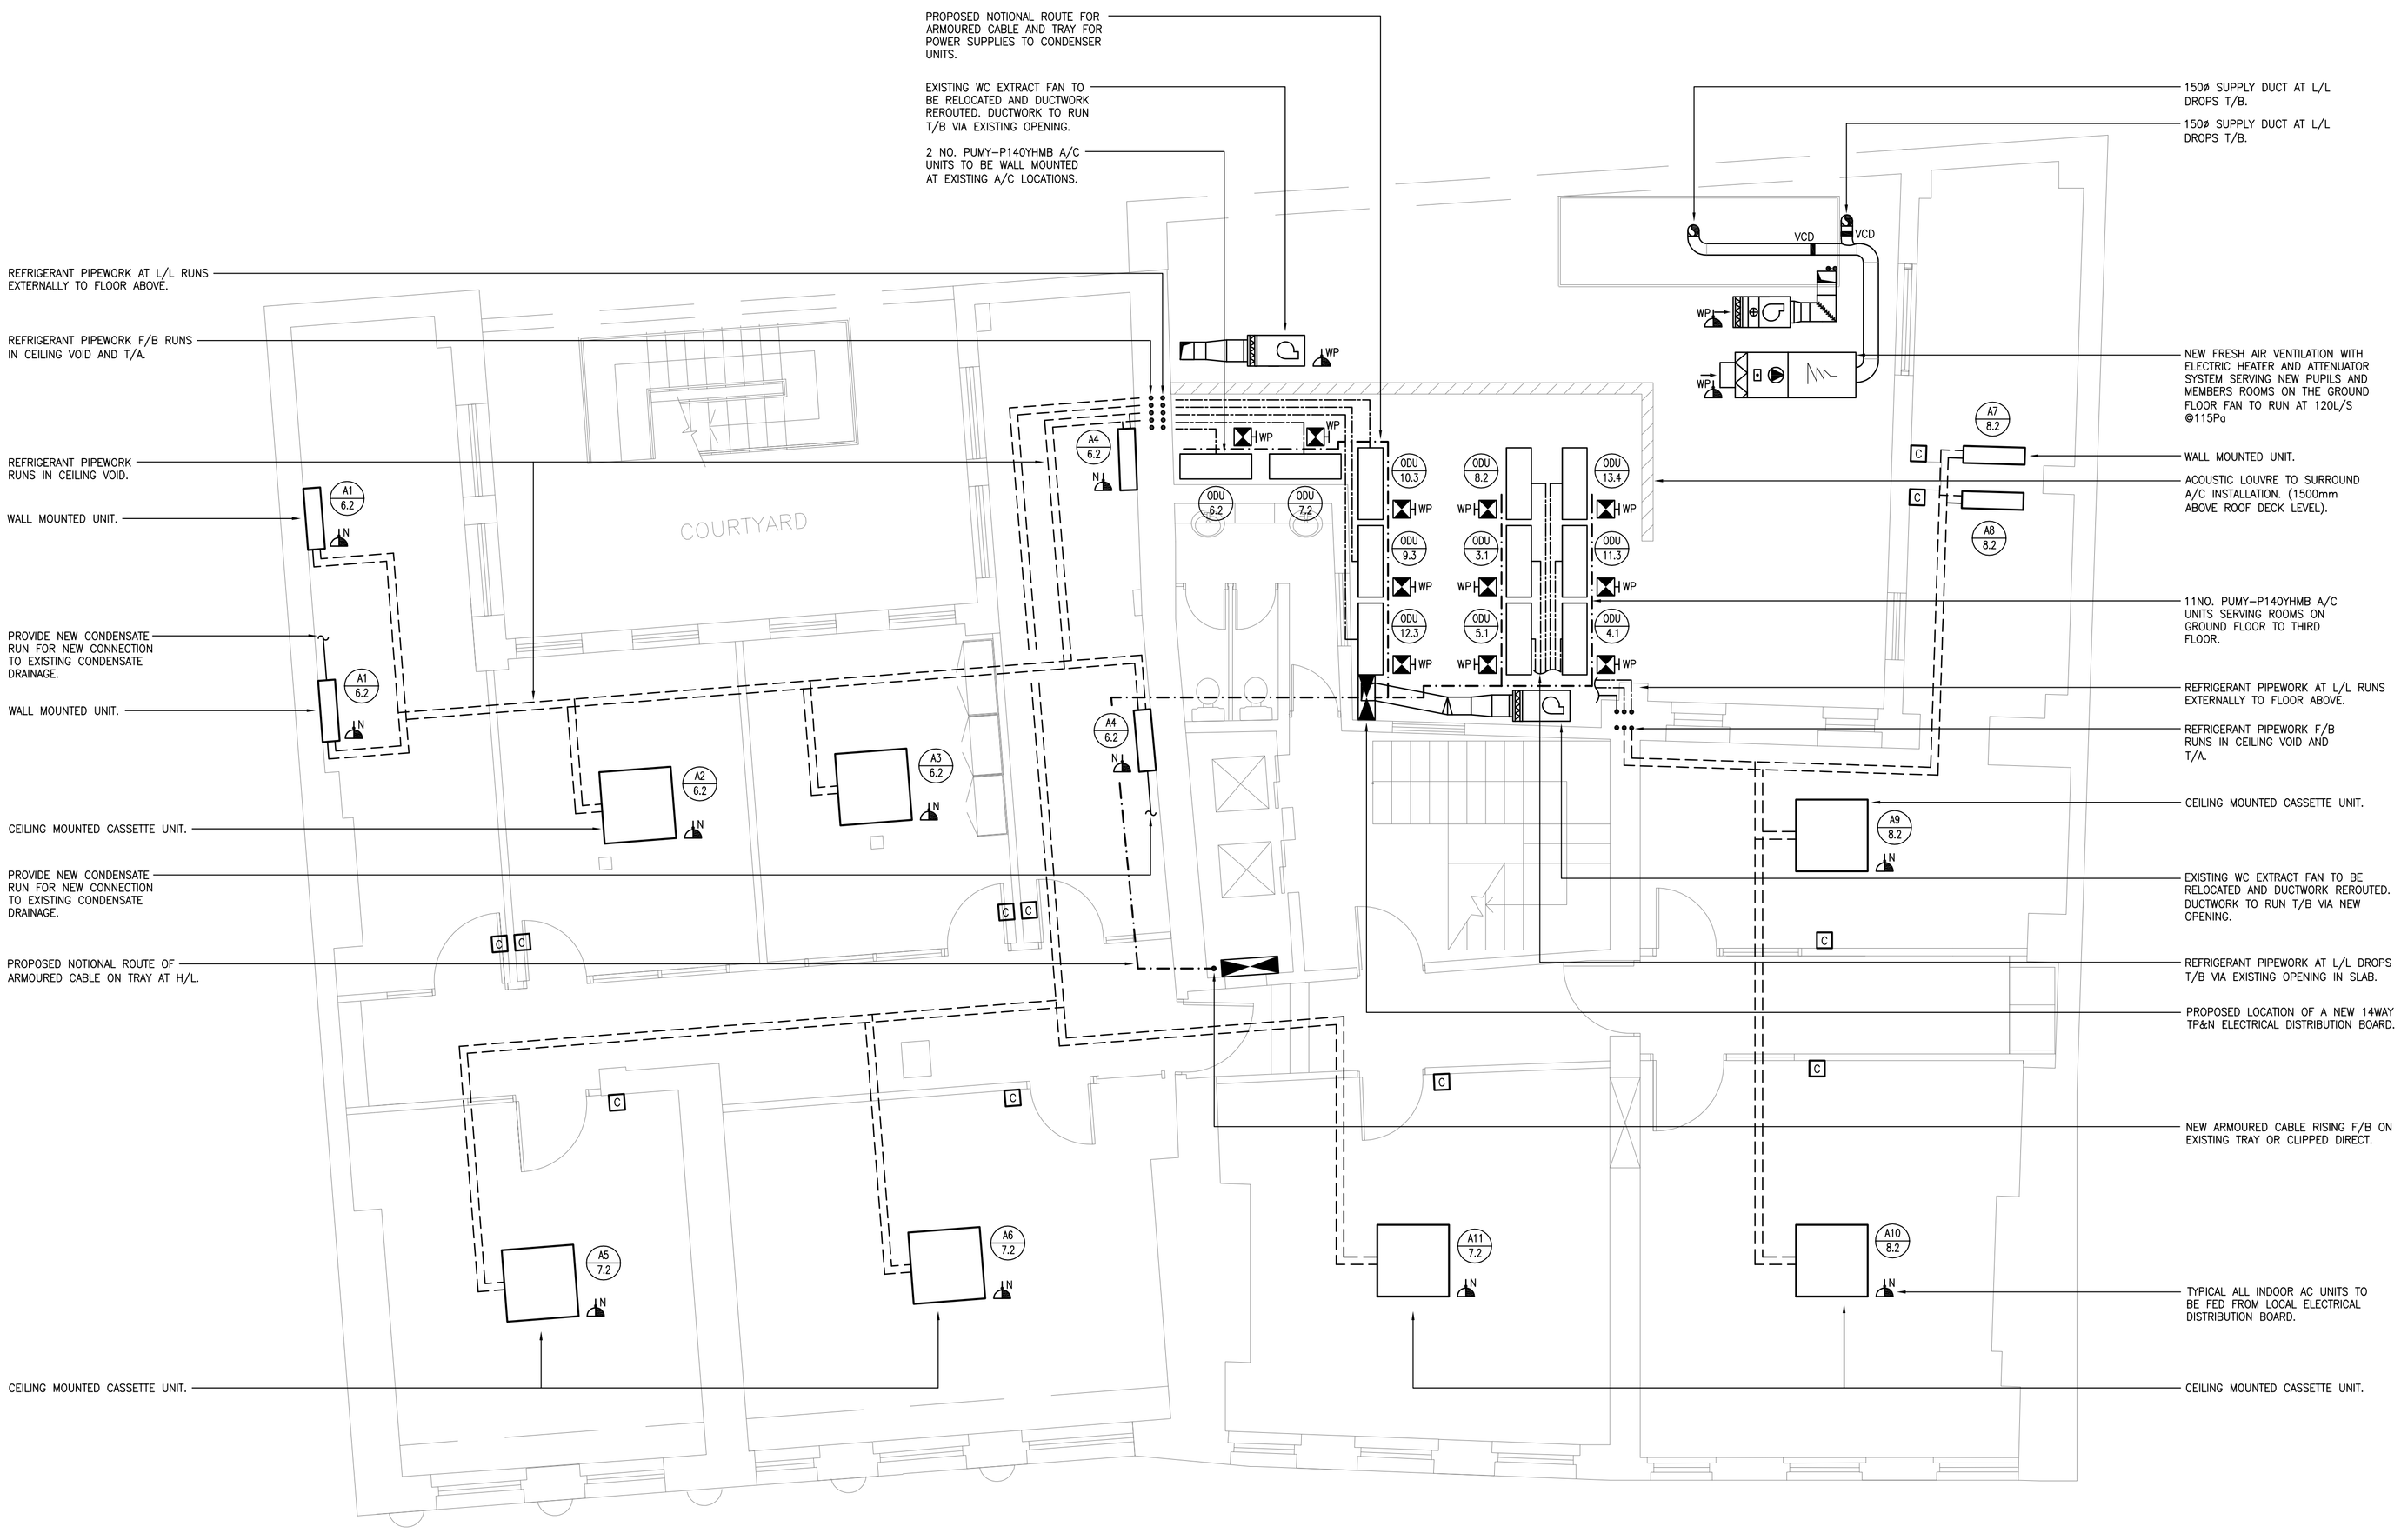

FIRST FLOOR

NOTES:

1. INFORMATION CONTAINED IN DRAWING IS FOR TENDER PURPOSES ONLY.
2. ALL INSTALLATION ISSUE DRAWINGS SHALL BE PREPARED AND SUBMITTED BY THE CONTRACTOR PRIOR TO SITE INSTALLATION. FOR APPROVAL BY THE DESIGN TEAM.
3. CONTRACTOR TO ENSURE FULL CO-ORDINATION WITH MECHANICAL & ELECTRICAL SERVICES.
4. EXISTING CONDENSATE RUNS TO BE REUSED UNLESS INDICATED ON DRAWINGS AND SPECIFICATION.
5. EXISTING ELECTRICAL SUPPLIES TO BE REUSED UNLESS INDICATED ON DRAWINGS AND SPECIFICATION.
6. EXISTING OPENING SERVING REDUNDANT PIPEWORK TO BE FILLED IN AND MADE GOOD.

LEGEND:

	A/C UNIT
C	WALL MOUNTED CONTROLLER
VCD	VOLUME CONTROL DAMPER
XXX / X.X	UNIT/ODU REF
ODU	DENOTES OUTDOOR UNIT
N	FUSED CONNECTION UNIT WITH NEON INDICATOR
WP	WEATHERPROOF FUSED CONNECTION UNIT
WP H	WEATHERPROOF TP&N ISOLATOR
	TP&N ELECTRICAL DISTRIBUTION BOARD

Rev	Description	Date
T	TENDER ISSUE	07/05/13

Peter Deer and Associates
Building Services ■ Consulting Engineers
South Point House
321 Chase Road
Southgate
London N14 6JT
Tel: 020 3232 0080
Fax: 020 3232 0090
www.peterdeer.co.uk

Client
DANIEL WATNEY LLP

Project
TANFIELD CHAMBERS

Title
FIRST FLOOR
MECHANICAL AND ELECTRICAL
SERVICES LAYOUT

Date MAY 2013	Scale 1:50	Sheet Size A1
Drawn GT	Checked DS	Approved MH

Drawing No. 3558/M/203 Rev T