2775 TOTTENHAM COURT ROAD

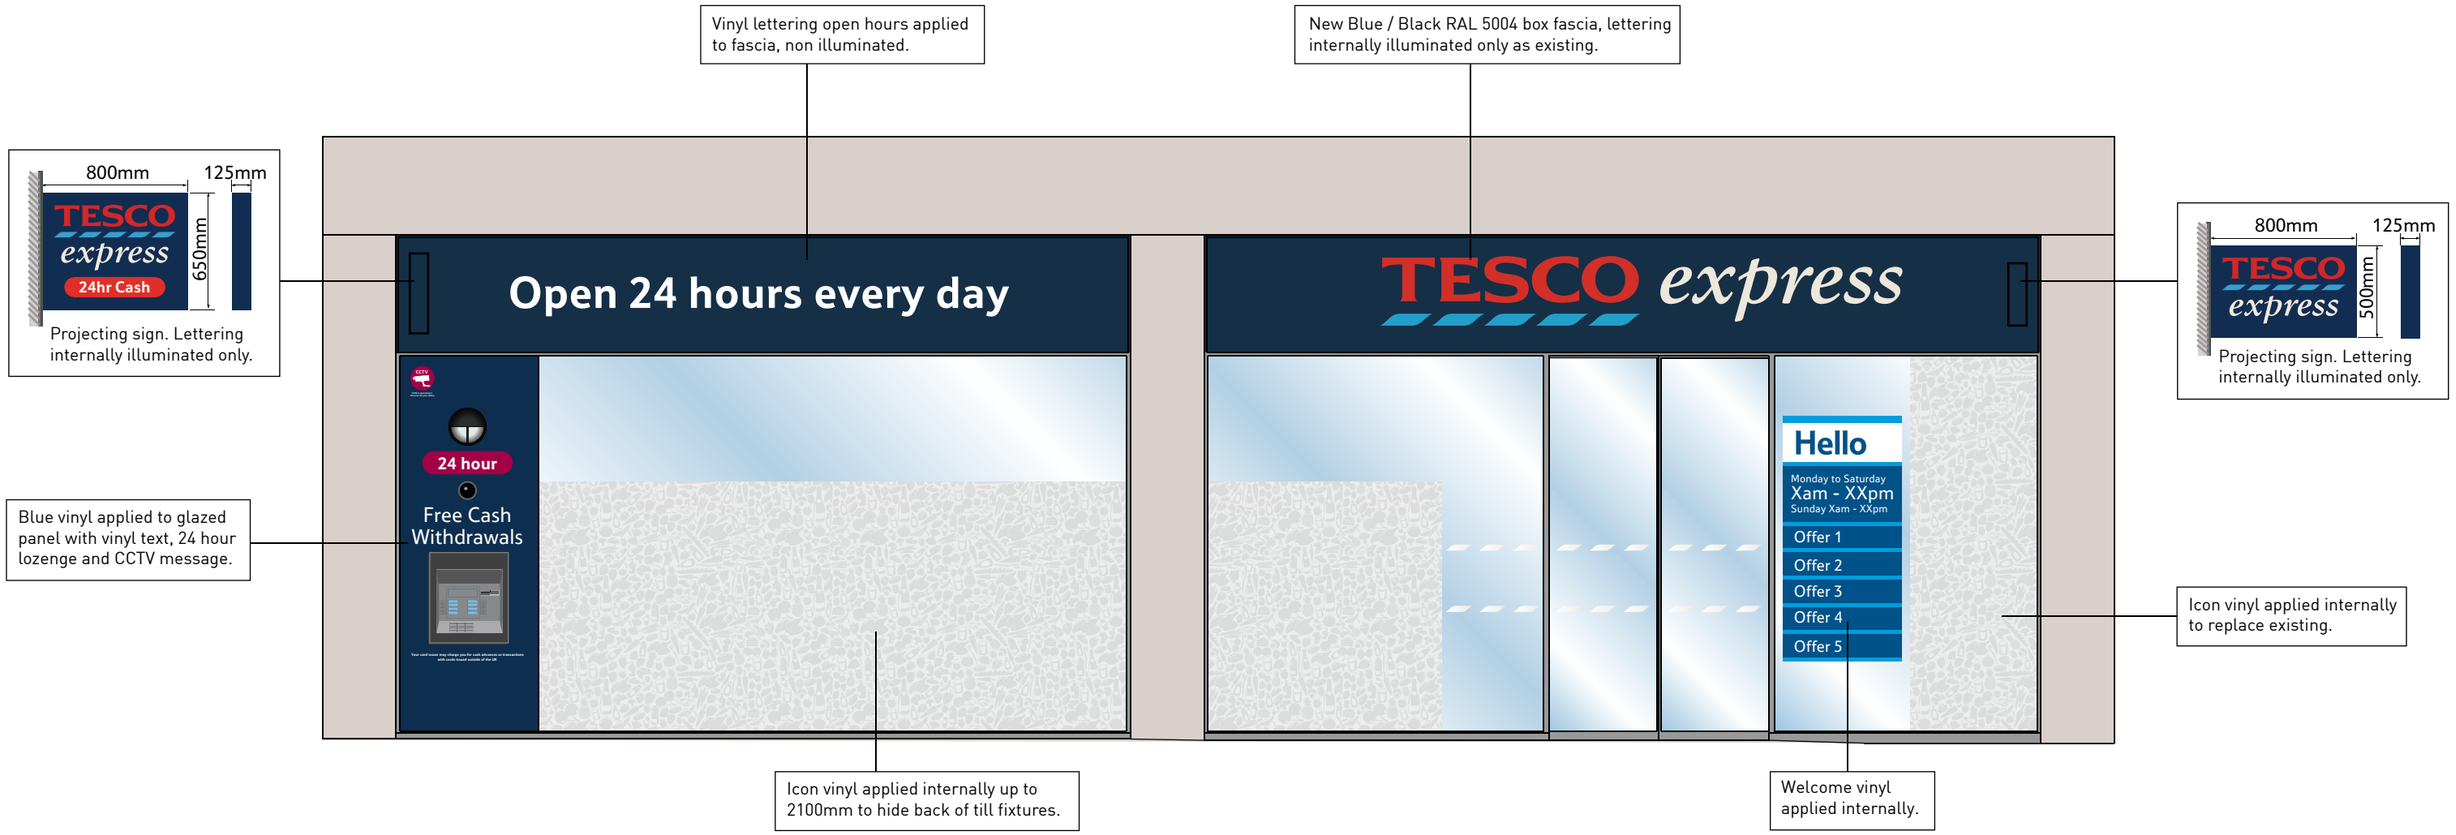

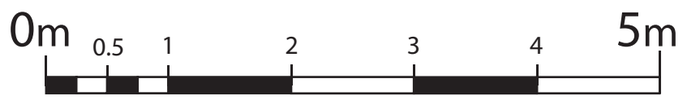

REV.	AMENDMENTS	DATE	REV.	AMENDMENTS	DATE
A	Coloured elevation produced.	18/04/13			
	DESIGN IMPLEMENTATION SIGN OFF 18/04/13				
B	Click & Collect removed. Requested to show additional projecting sign.	20/05/13			

DRAWING NO. 2775ELE2B

PHASE ISSUE B

SYSTEM ID. NO.

SCALE 1:50@A3

DATE 20/05/13

DRAWN BY Paul Dixon

PROJECT
2775
TOTTENHAM COURT ROAD

DESCRIPTION
REFRESH 2013
PROPOSED SIGNAGE ELEVATION

TESCO express
TESCO STORES LIMITED - EXPRESS GROUP
P.O. BOX 400, CIRRUS BUILDING, SHIRE PARK
WELWYN GARDEN CITY, HERTS, AL7 1AB
TELEPHONE: 01707 395150

THE COPYRIGHT AND ALL OTHER RIGHTS IN AND RELATING TO THIE PUBLICATION BELONG TO AND ARE THE SOLE PROPERTY OF TESCO STORES LIMITED. ALL RIGHTS ATRE RESERVED. NEITHER THE WHOLE NOR ANY PART OF THIS PUBLICATION MAY BE REPRODUCED OR TRANSMITTED IN ANY FORM OR BY ANY ELECTRONIC OR MECHANICAL MEANS INCLUDING PHOTOCOPYING AND RECORDING OR FROM ANY RETRIEVAL SYSTEM WITHOUT THE PRIOR WRITTERN LICENCE FROM THE OWNER.
© 1997 TESCO STORES LIMITED

THIS VISUAL IS FOR REPRESENTATION PURPOSE ONLY AND REPRODUCTION OR REFORMATTING MAY ALTER THE SCALE. ALL DIMENSIONS TO BE CONFIRMED ON SITE PRIOR TO MANUFACTURE. DO NOT ARTWORK FROM THIS DRAWING.