Horizontal detail 2316

Type 6A

IRAL-08-CL-2316

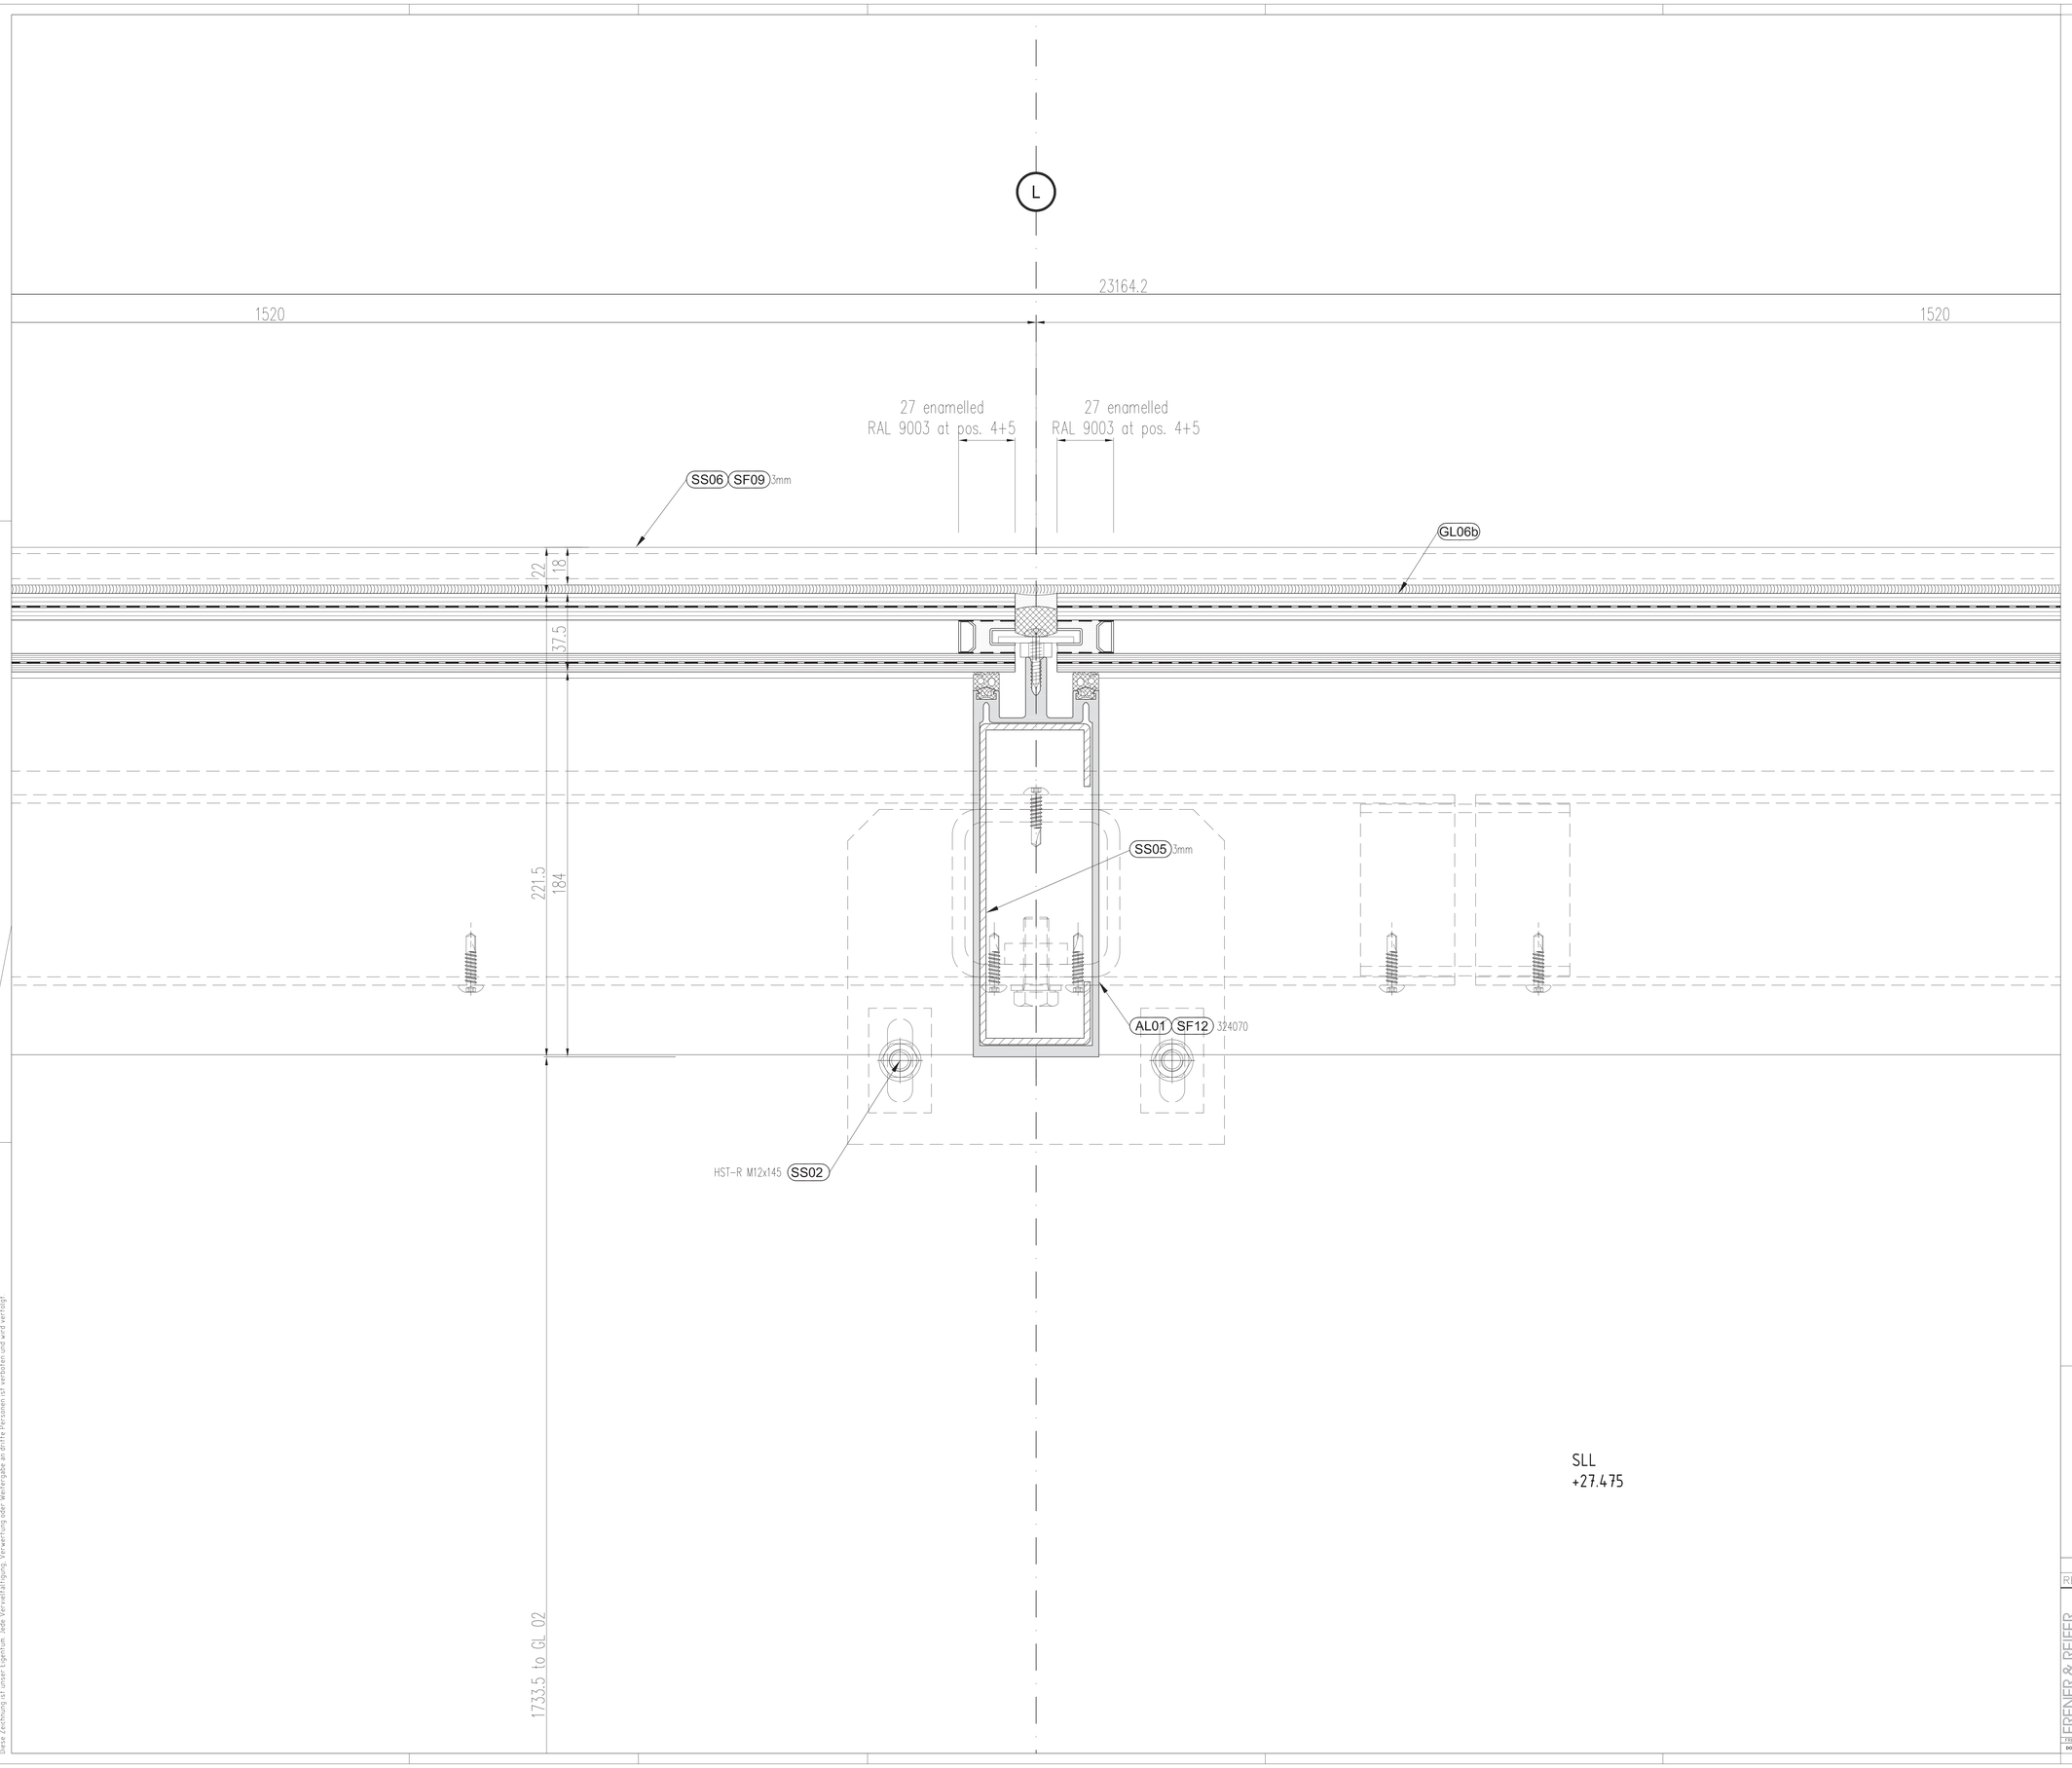

REV.	Description – Subject	Name	Date
–	–	–	–

FRENER & REIFER
starting where the others stop

CLIENT
UCL Howland Street

ARCHITECT
Ian Ritchie Architects

BUILDING LOCATION
–

DESCRIPTION
Horizontal detail 2316
Type 6A
Level 00

DESIGNED	REBA
DATE	31.10.2012
SCALE	A0@1:1
APPROVAL	–
PROJECT No.	201142-AB04
DRAWING No.	CL-2316 00

This drawing and its contents are the property of F&R and may not be reproduced or passed to third parties without our express permission.

FRENER & REIFER METALLBAU GmbH,Alfred-Anmon-Strasse 31,I-39042 Brixen/BZ,Tel.0472/270111,Fax0472/270120,E-Mail:info@frener-reifer.com

Code Nr. File DTL_GARTEN_02

Print date: 8:11:12

Diese Zeichnung ist unser Eigentum. Jede Vervielfältigung, Verwertung oder Weitergabe an dritte Personen ist verboten und wird verfolgt