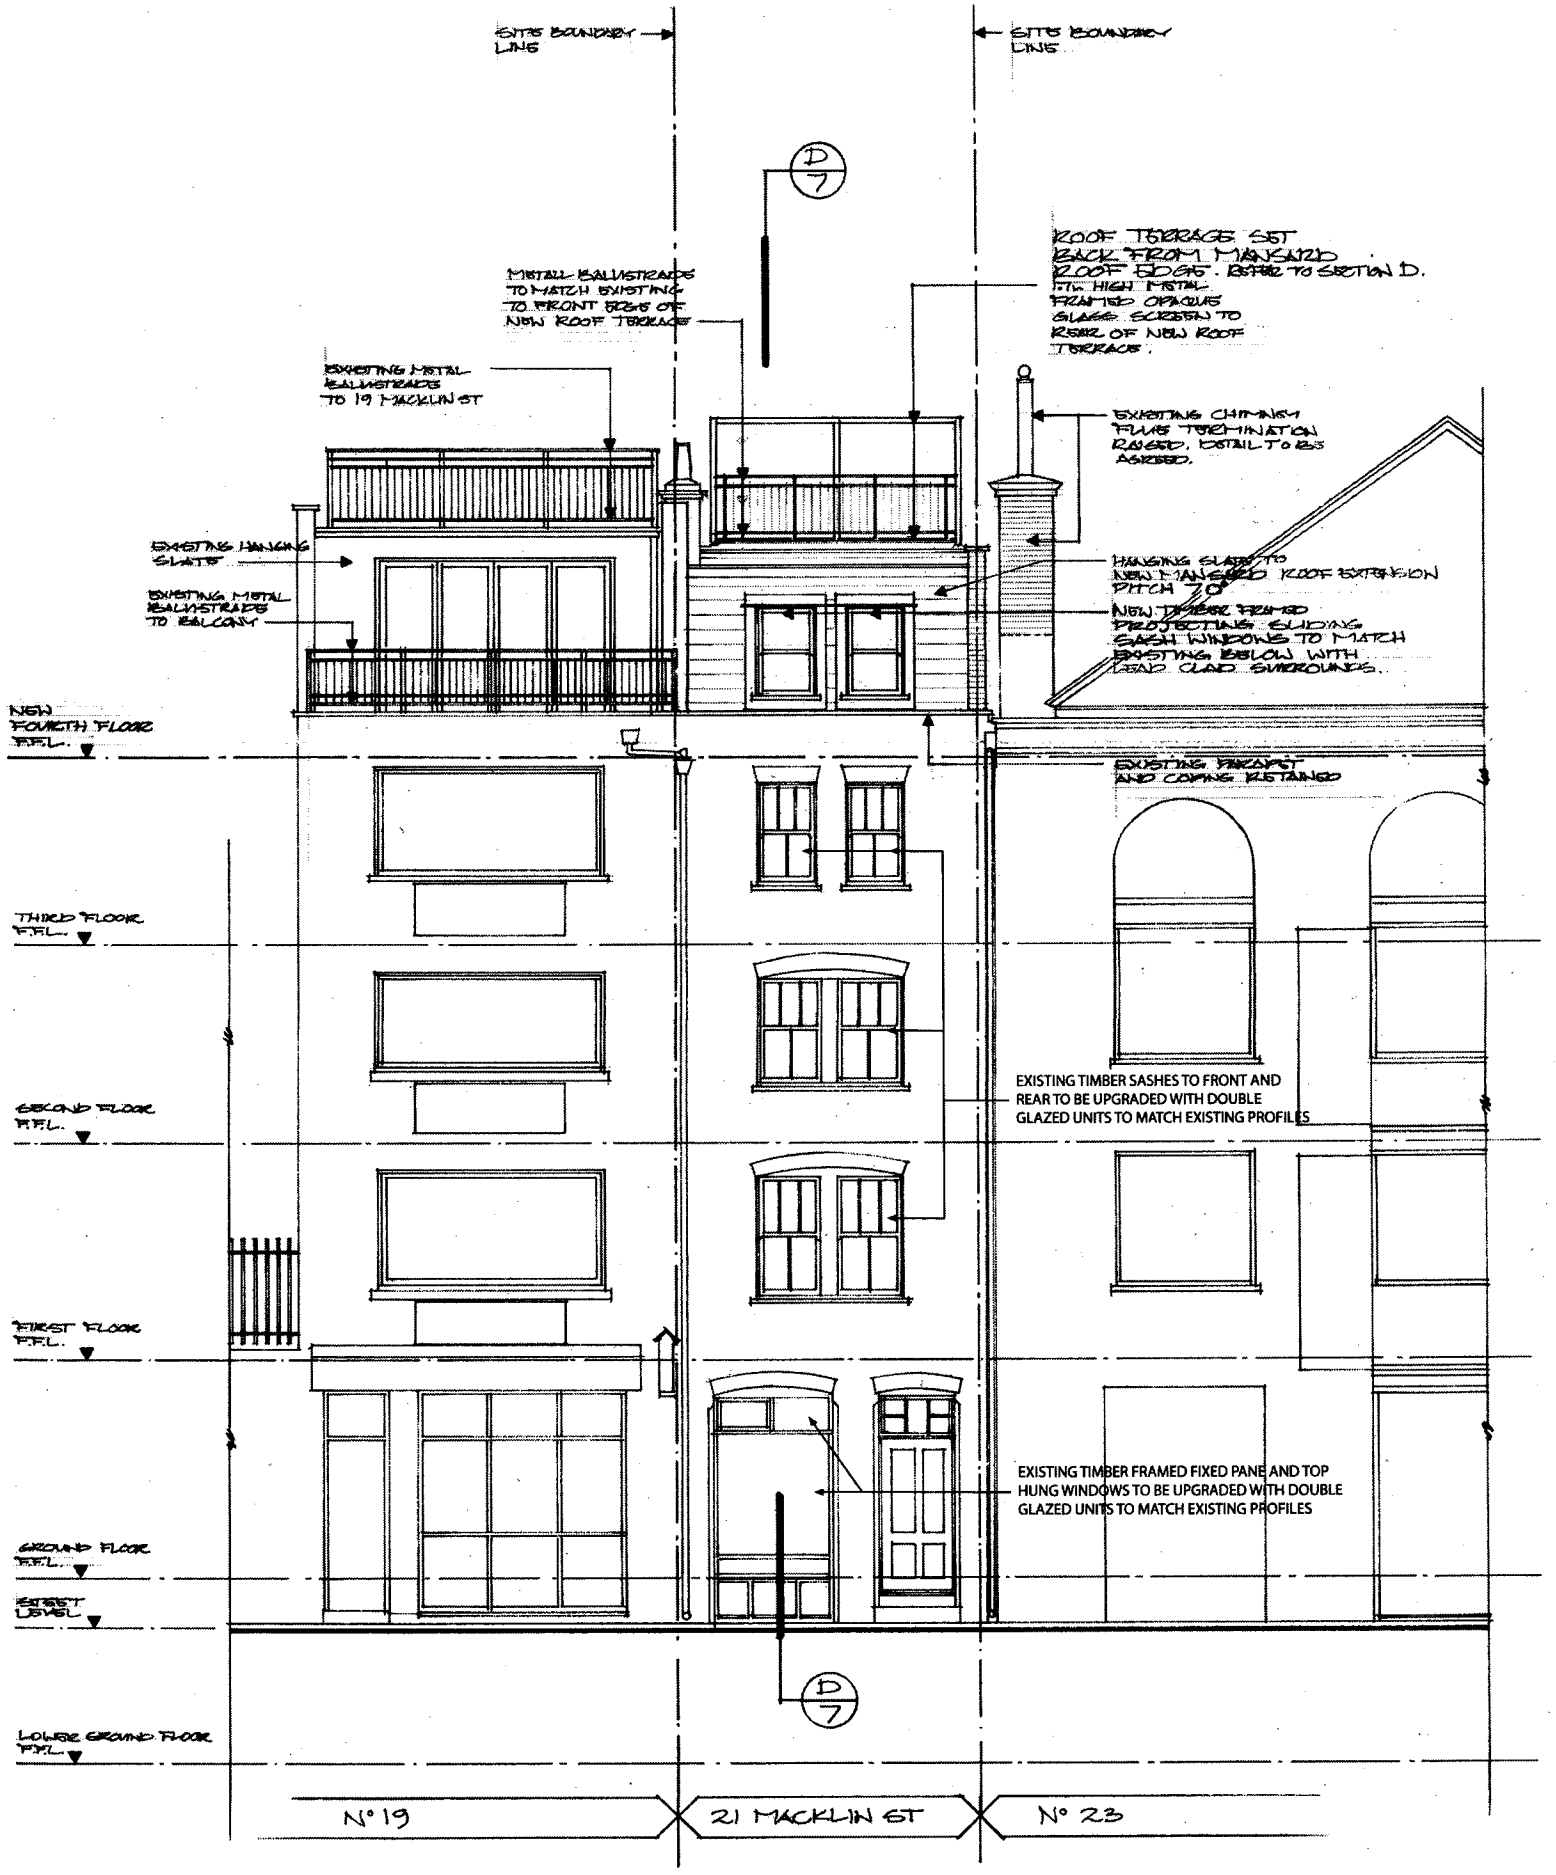

AS APPROVED ELEVATION TO MACKLIN STREET F 5

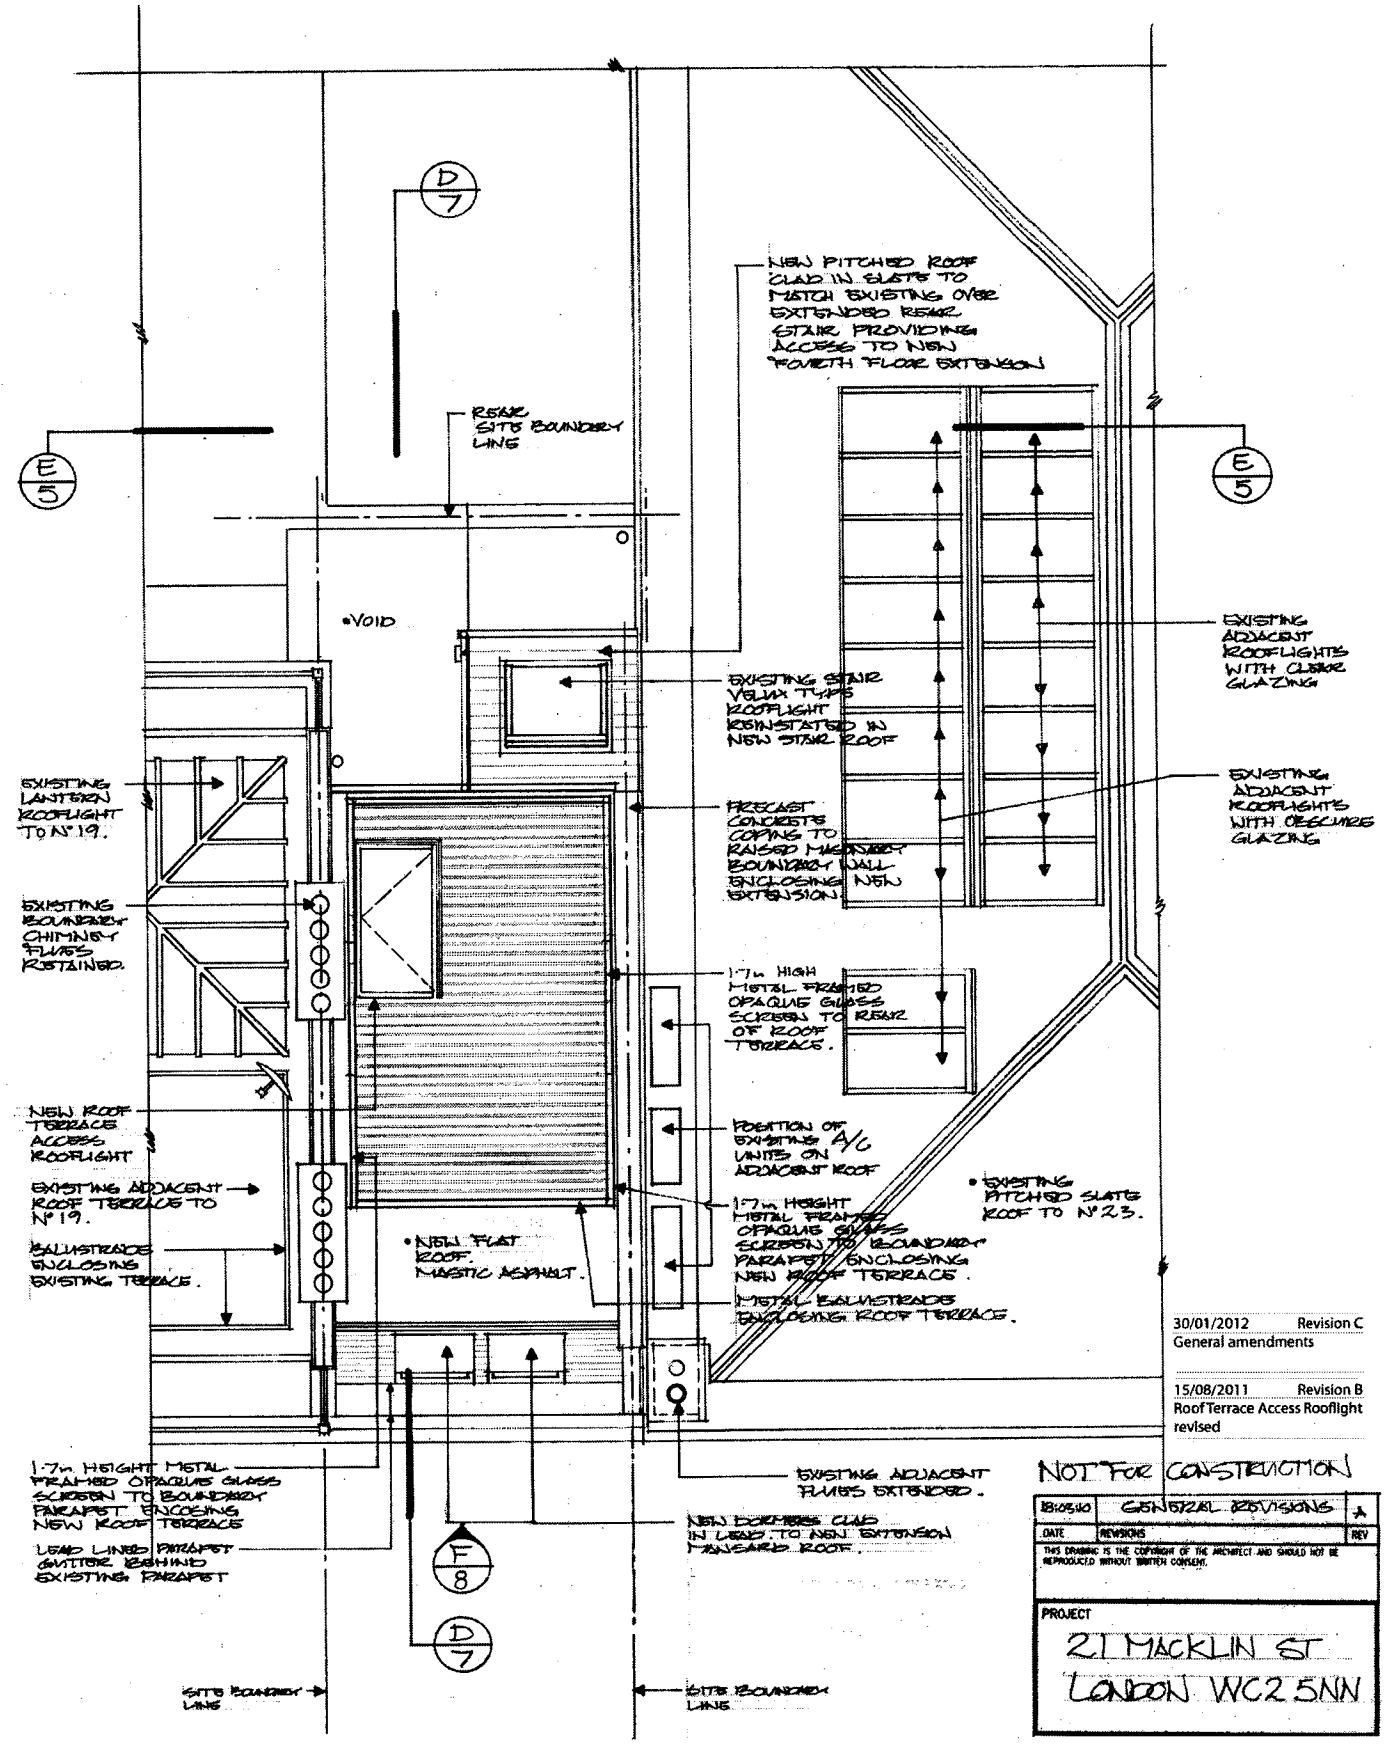

AS APPROVED ROOF PLAN

30/01/2012	General amendments	Revision C
15/08/2011	Roof Terrace Access Rooflight revised	Revision B

NOT FOR CONSTRUCTION

DATE	REVISIONS	REV
18.05.10	GENERAL REVISIONS	A

THIS DRAWING IS THE COPYRIGHT OF THE ARCHITECT AND SHOULD NOT BE REPRODUCED WITHOUT WRITTEN CONSENT.

PROJECT
21 MACKLIN ST
LONDON WC2 5NN

SCALE 1:50 | DWG. No. 1000.000 | REV. No. C

PAPER SIZE
A1

AS APPROVED