THIS IS A CAD DRAWING - HAND AMENDMENTS SHOULD BE CARRIED OUT IN ACCORDANCE WITH Q.A. PROCEDURES

DO NOT SCALE

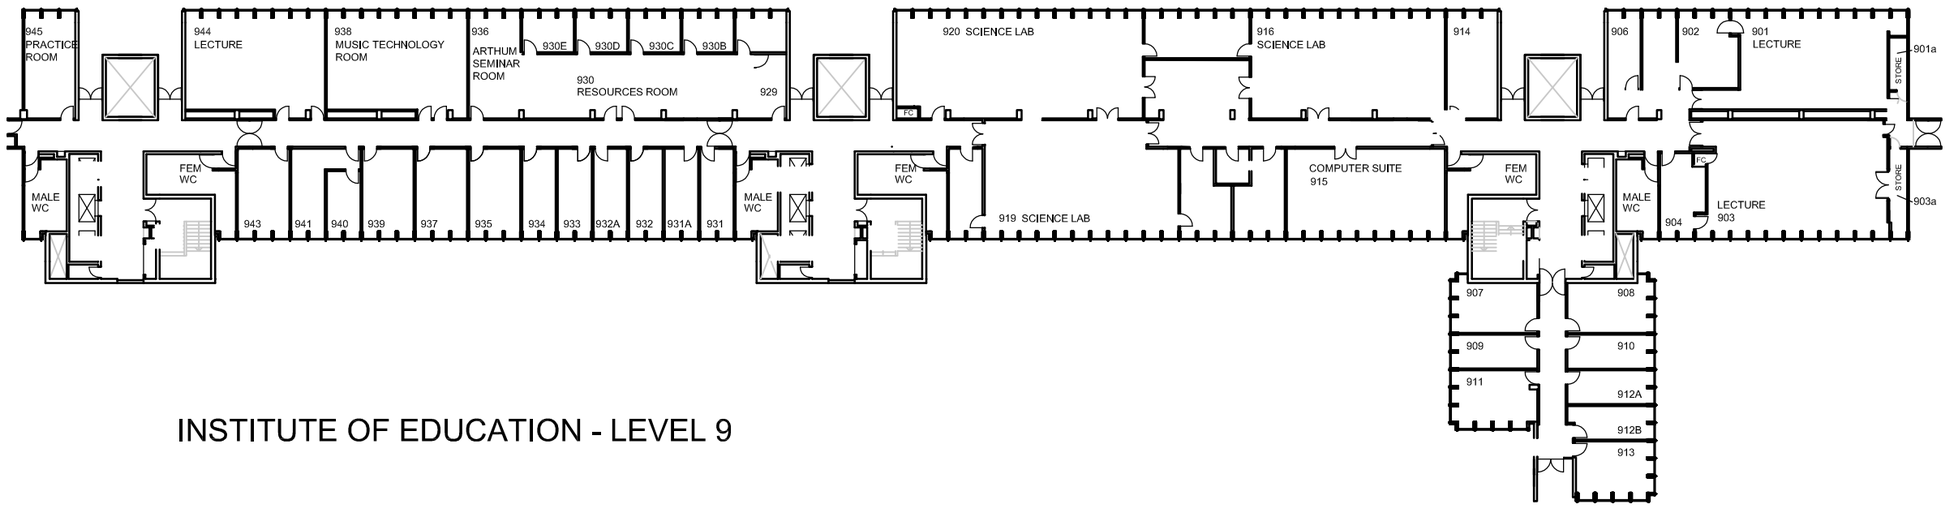

INSTITUTE OF EDUCATION - LEVEL 9

A3

Rev.	Description	By	Date	Chk'd	Auth
		IOE			

Rev.	Purpose of issue	Date	Authorised
P1	FOR INFORMATION/COMMENT		

INSTITUTE OF EDUCATION ©

Tel: +44 (0207) 612 6236

20 Bedford Way
London, England
WC1H 0AL

www.ioe.ac.uk

Client
ESTATES AND FACILITIES

Project
LEVEL 09 REFURBISHMENT

Title
ALL ROOMS

Original Scale	Drawn	Checked	Authorised
	Date	Date	Date

Drawing Number
IOE9

Rev
P1