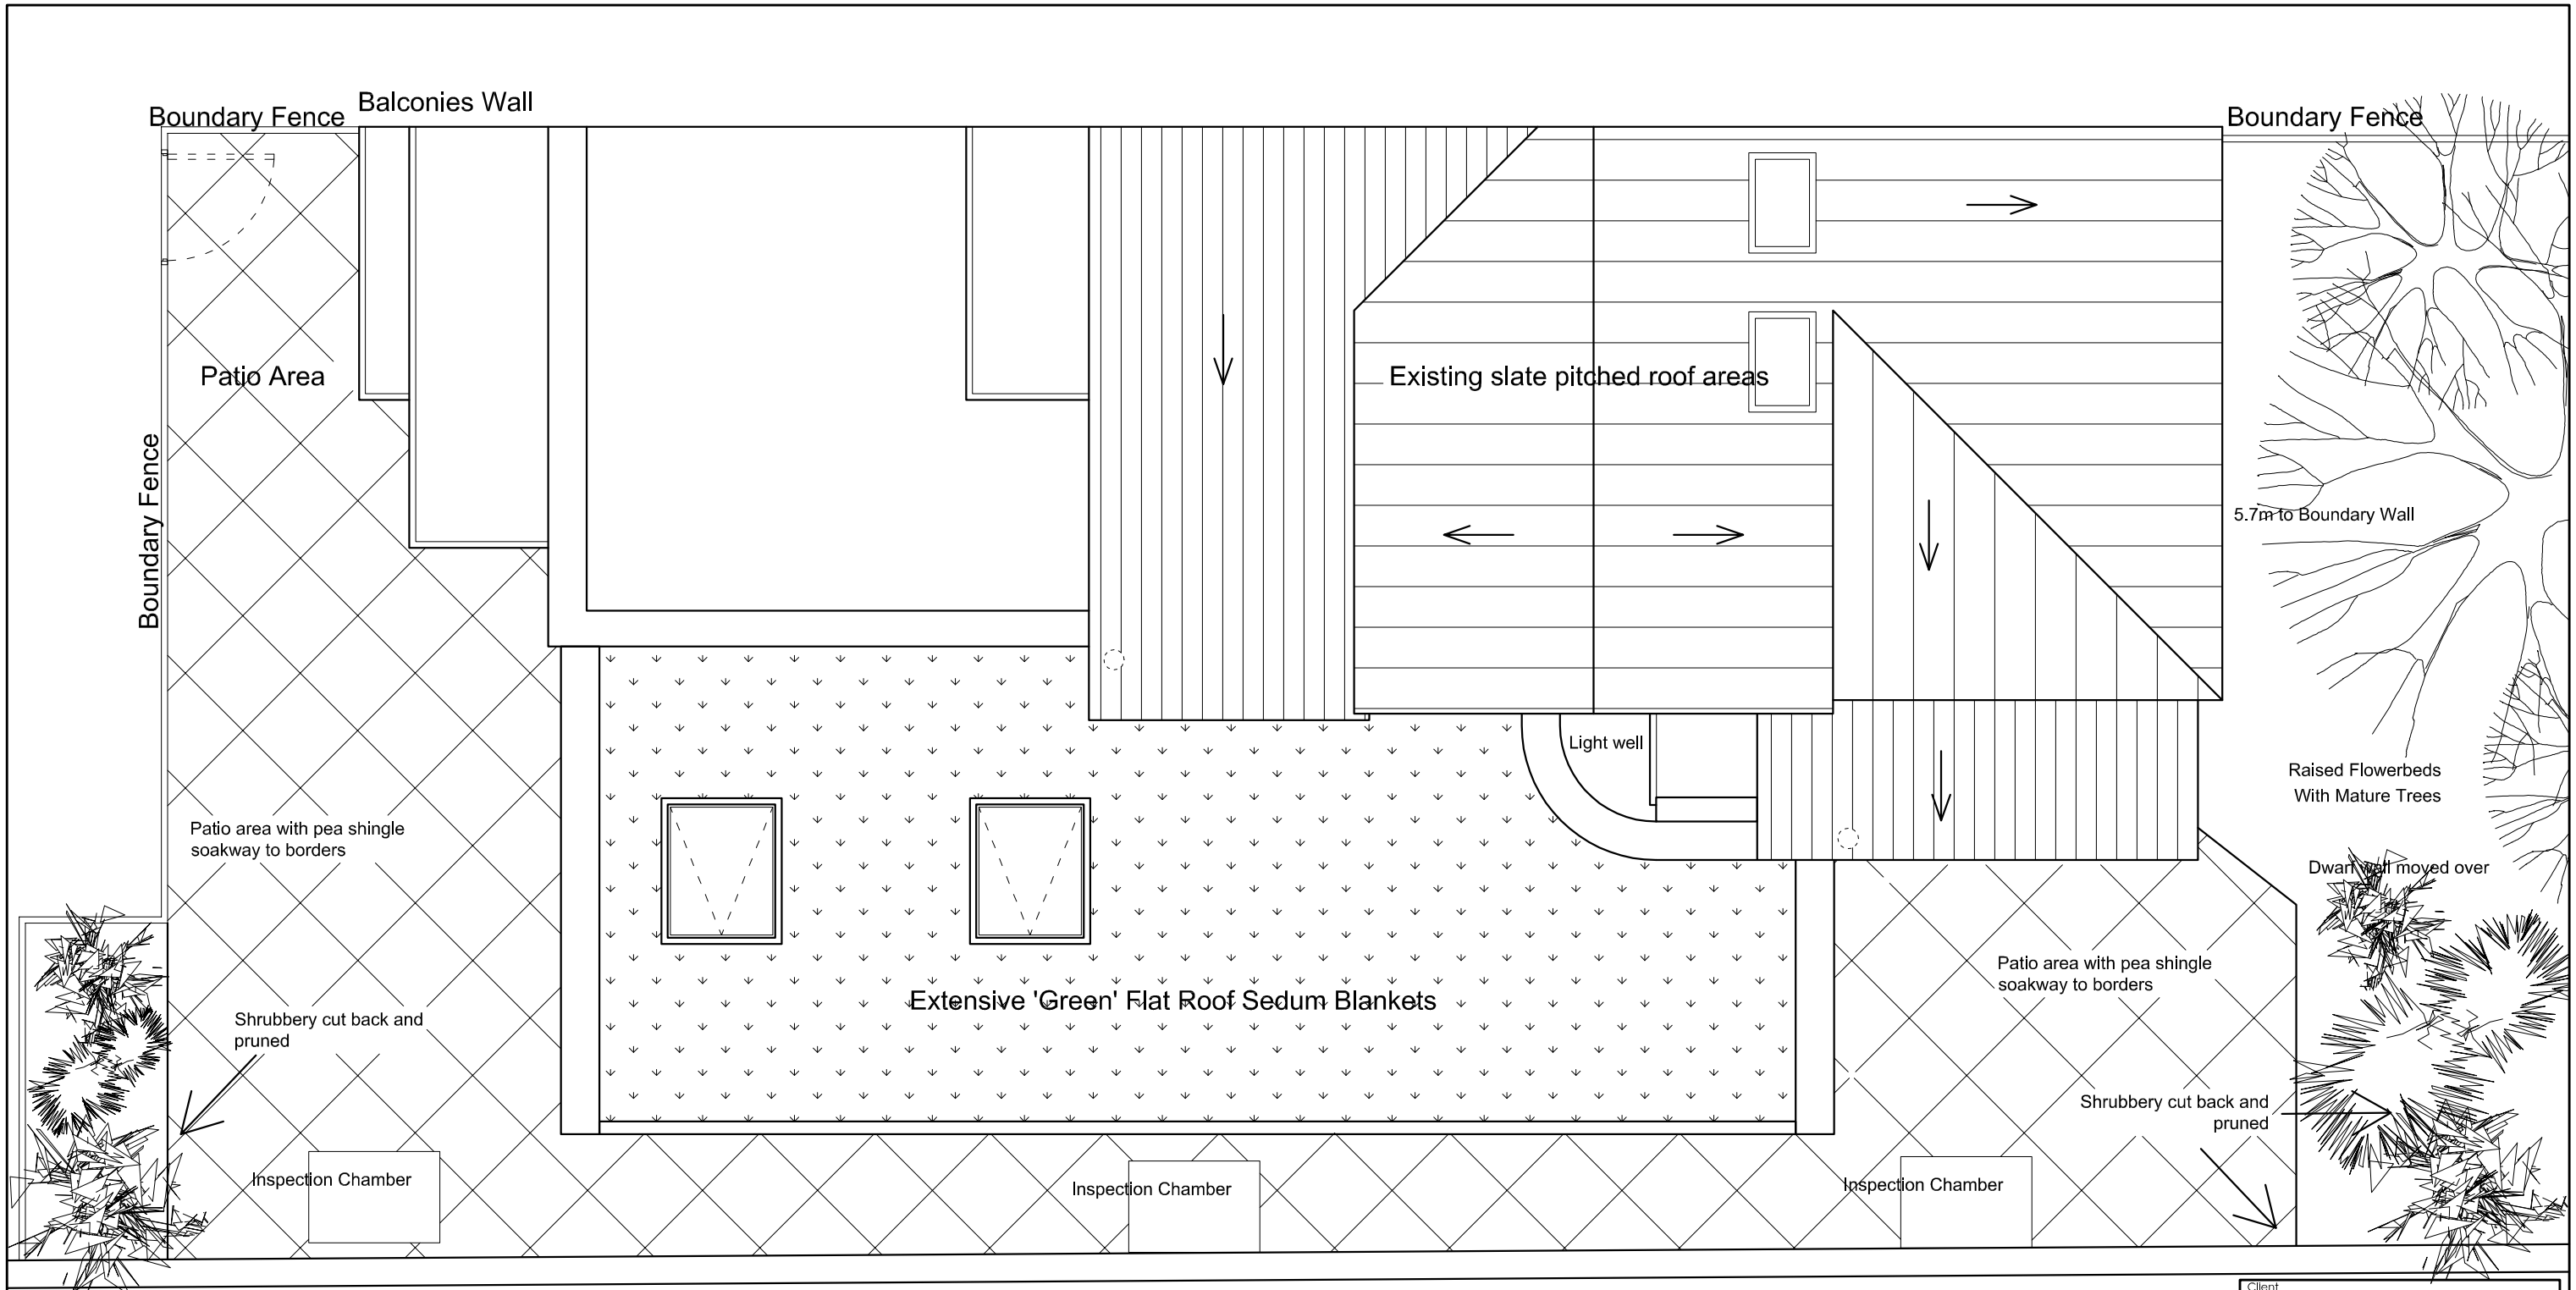

Boundary Wall

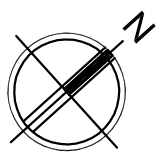

Scale
0 0.5 1 5m

Client
Benjamin Polya
&
Andrew Makin

Project
Residential Extension
77 Fitzjohn's Avenue

Mihaela Bogeanu
Mobile: (+44) 772 683 1591
Email: mbogeanu@yahoo.com

Drawing
PROPOSED ROOF PLAN

Date of first issue	Drawn by	Approved by
March 2013	CD	MB
Scale	Drawing No.	Revision
1:50 at A3	1301_1016	A

Drawing status
PLANNING

COPYRIGHT RESERVED