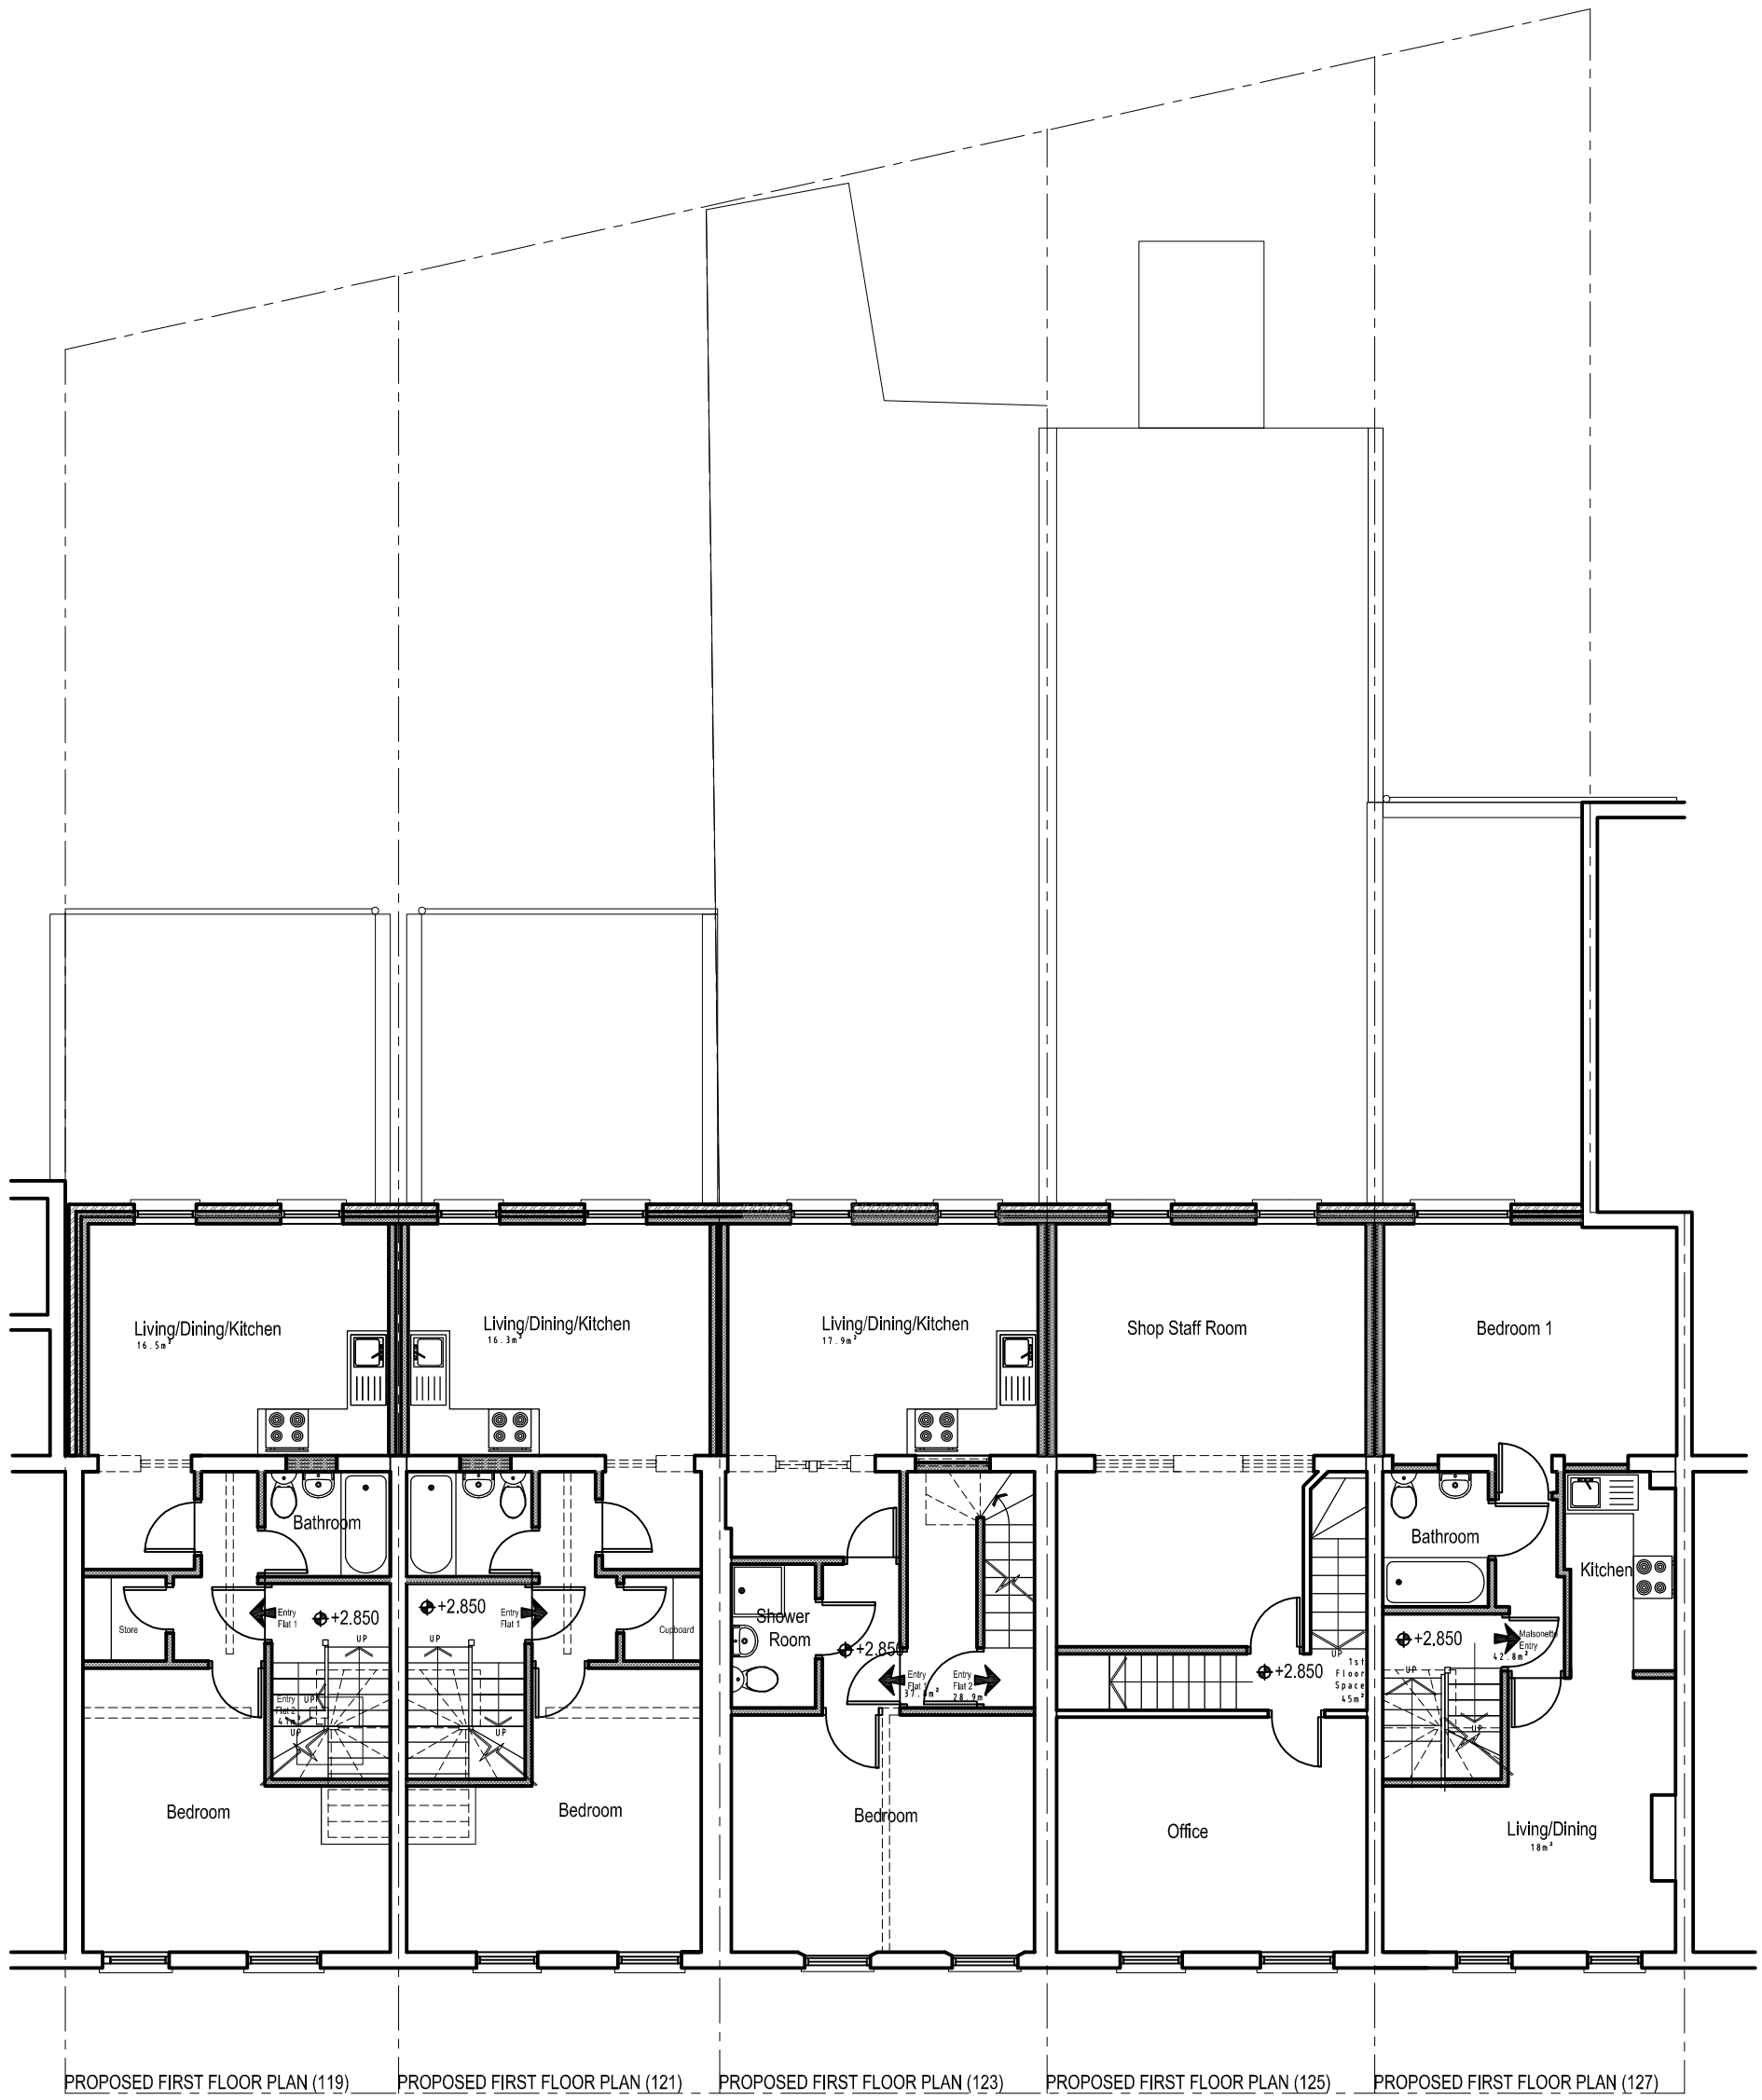

7A Proposed First Floor Block Plan

SCALE 1:100

-	Client: -	Drawing Title: Proposed First Floor Block Plan	Project Number: 13/0097
			Scale: 1:100 (A3)
			Date: 14/03/13
			Revised
	Project Title: 119-127 Kentish Town Road, London NW1 8PB	Rev Date Description Rev By Ckd By	Drawing Number: Sheet No. 13-97-05 Rev. -
			Status