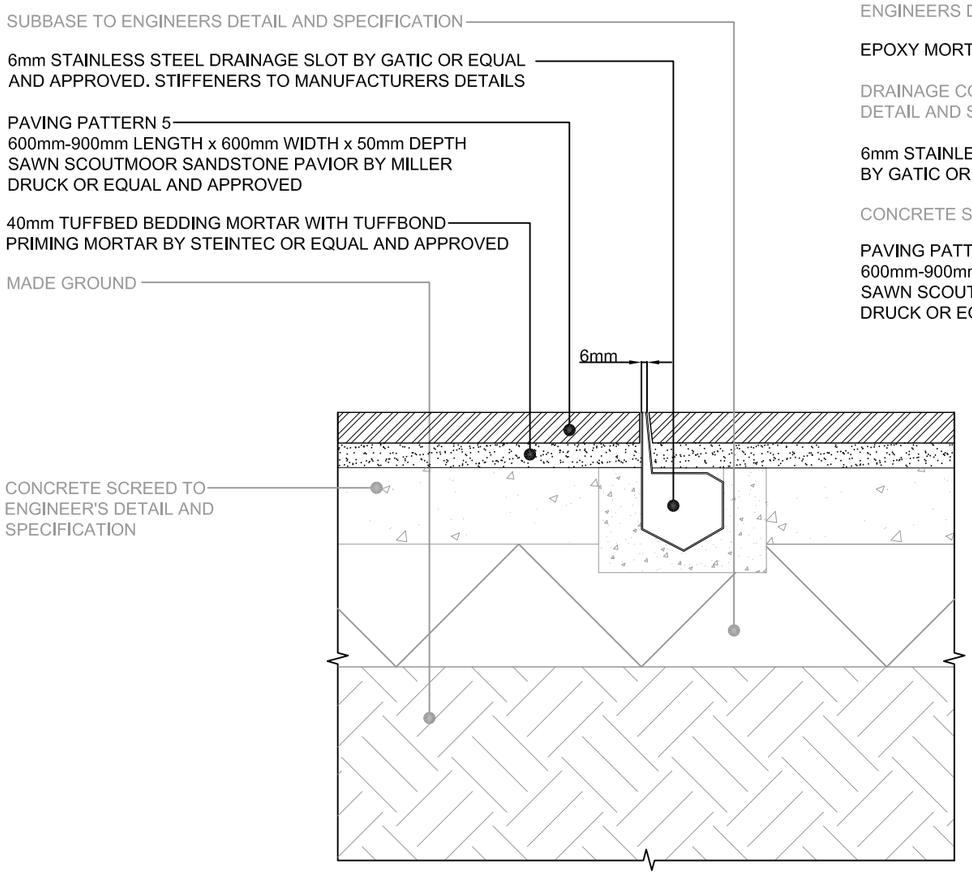

DETAIL 1.04A
SLOT DRAIN IN PAVING INTERFACE
SCALE 1:10

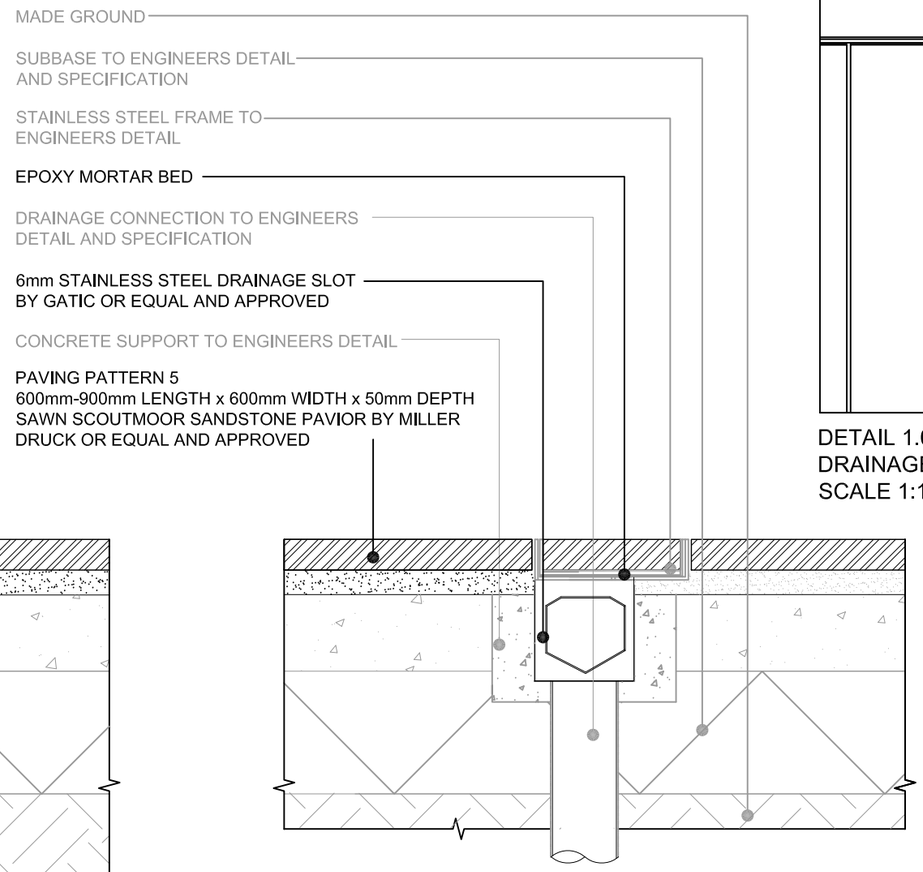

DETAIL 1.04B
DRAINAGE INSPECTION COVER IN PAVING
SCALE 1:10

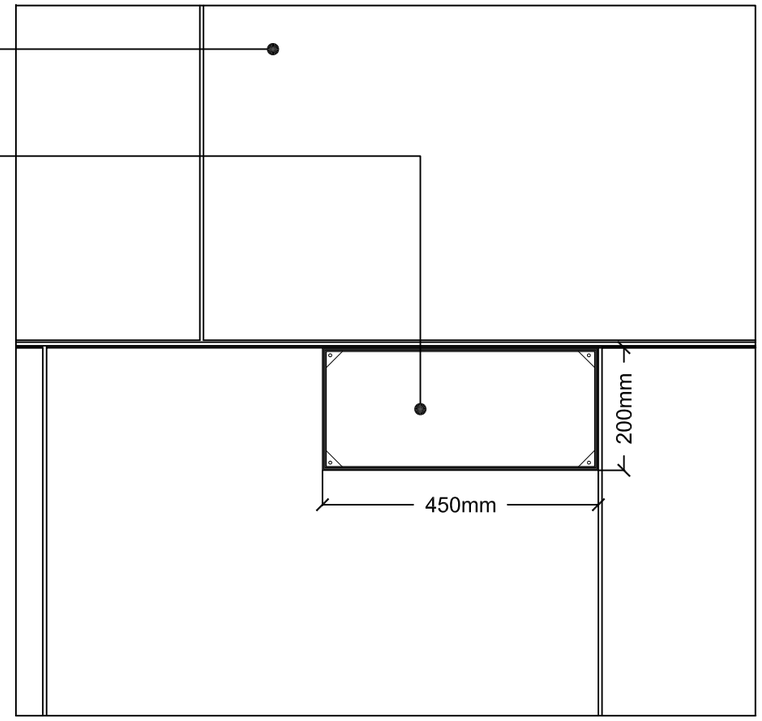

DETAIL 1.04C
DRAINAGE INSPECTION COVER PLAN
SCALE 1:10

HEALTH AND SAFETY INFORMATION

IN ADDITION TO THE HAZARDS/RISKS NORMALLY ASSOCIATED WITH THE TYPES OF WORK DETAILED ON THIS DRAWING, NOTE THE FOLLOWING

CONSTRUCTION

CUTTING AND WORKING OF HARD MATERIALS
LIFT OF HEAVY PAVING SLABS

MAINTENANCE/CLEANING/OPERATION

LIFT OF HEAVY PAVING SLABS

DECOMMISSIONING/DEMOLITION

LIFT OF HEAVY PAVING SLABS

GENERAL NOTES

1. Do not scale drawing.
2. All setting out, levels and dimensions to be agreed on site.
3. The dimensions of all materials must be checked on site before being laid out.
4. This drawing must be read with the relevant specification clauses and detail drawings.
5. Order of construction and setting out to be agreed on site.

BE SAFE

FOR TENDER

Project
K X C STATION SQUARE & KING'S BOULEVARD

Client
KING'S CROSS CENTRAL GENERAL PARTNER LTD

Drawing Title
DETAIL 1.04 SLOT DRAIN AND INSPECTION COVER IN PAVING

Revision	Date
R00 First Issue	17-08-12
R01 Paving updated	03.10.12
R02 ER Issue	30.11.12

Consultant
TOWNSHEND
Landscape Architects
Unit 3A Zetland House
London EC2A 4HJ
Telephone: 020 7729 9333 Fax: 020 7729 3300
E-Mail tla@townshendla.com

Project No.	Scale	Approved By	Drawing No.	Revision
279.3	1:10	DP		R02
Date	Drawing Size	Drawn By		
AUG 12	A3	LR	TOWN279-3(97)8104	